04CA057

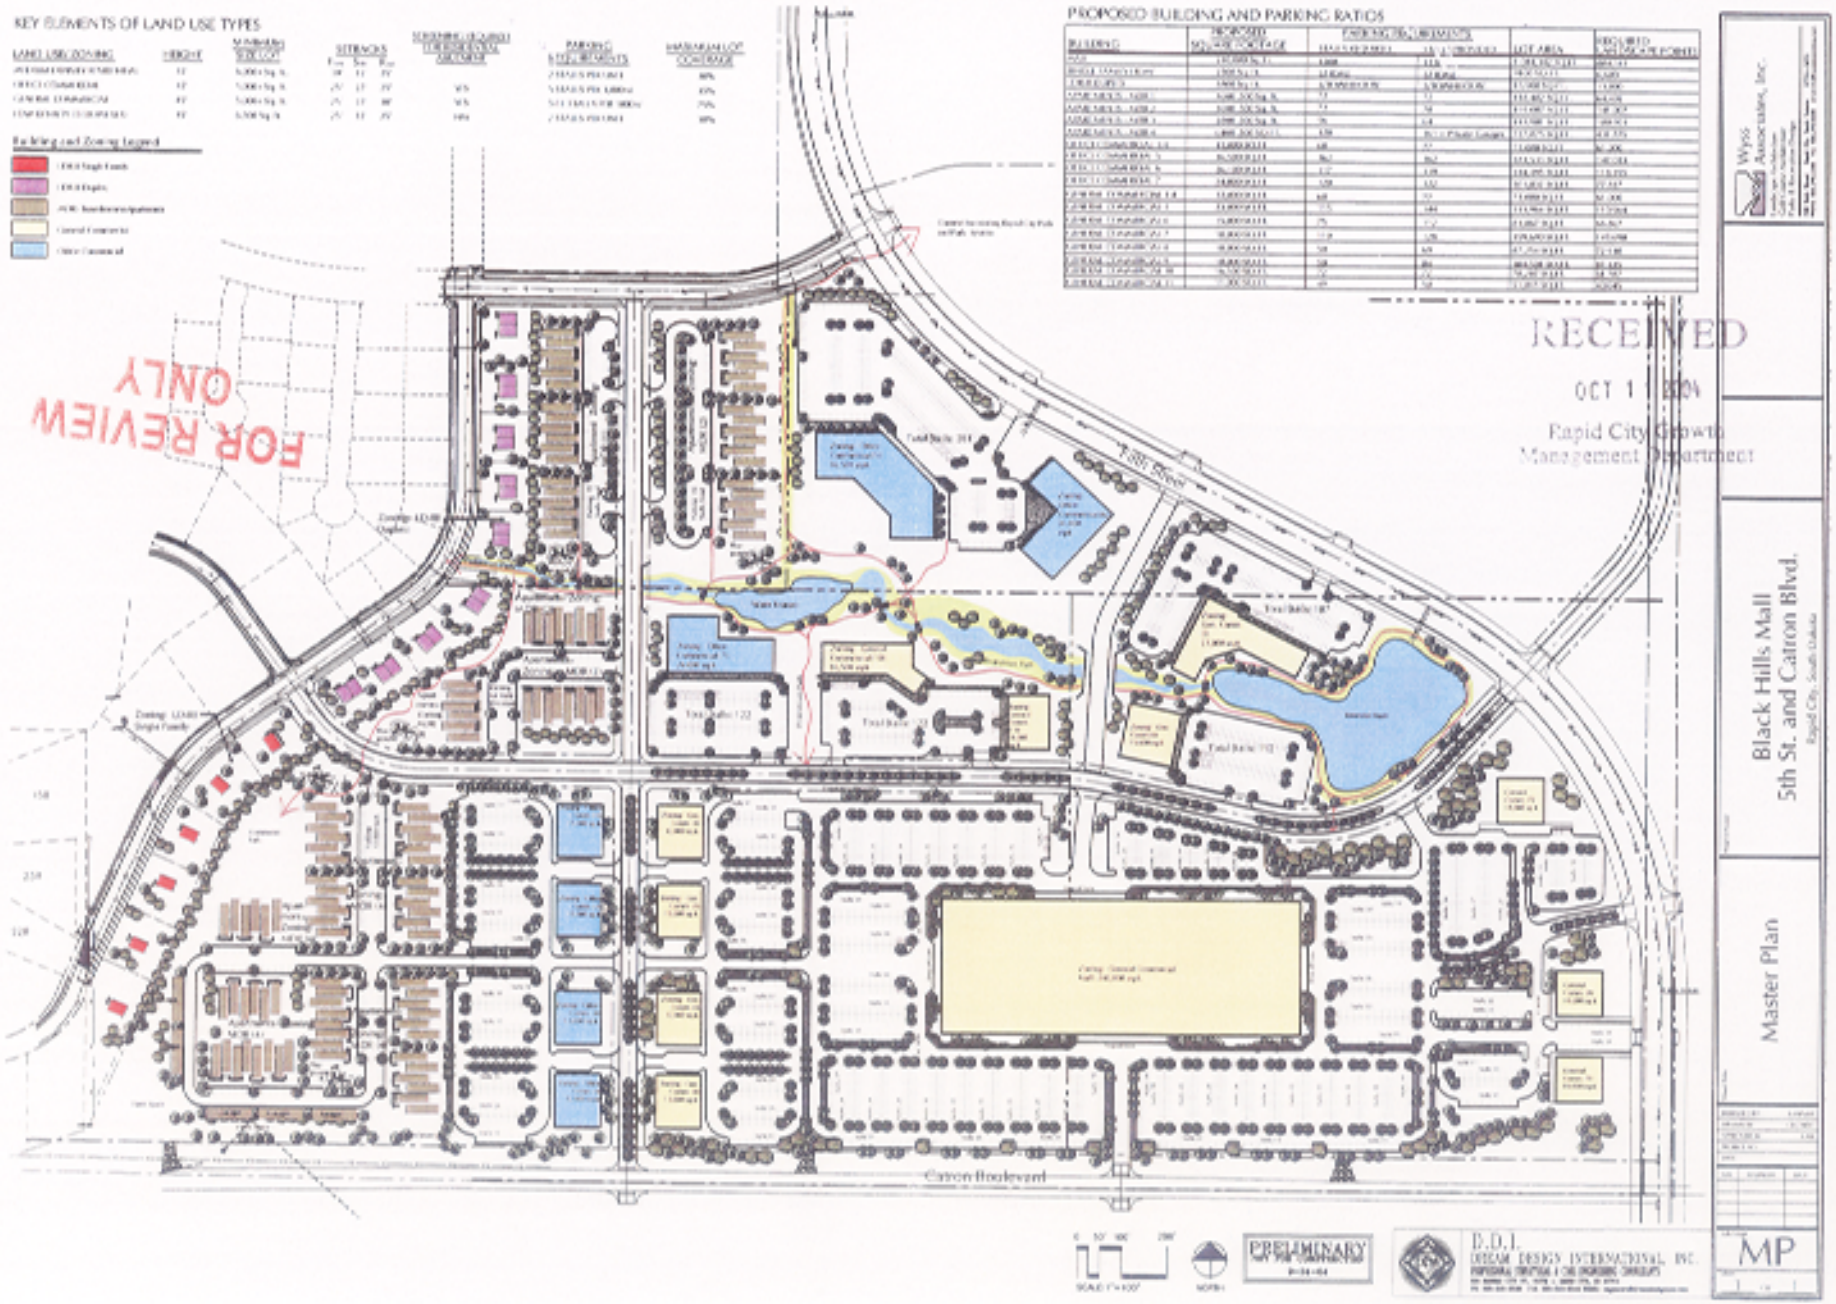
KEY ELEMENTS OF LAND USE TYPES
PROPOSED BUILDING AND PARKING RATIOS
RECEIVED
OCT 1
Rapid City Growth Management Department
FOR REVIEW ONLY
Black Hills Mall
5th St. and Catron Blvd.
Rapid City, South Dakota
Master Plan
Catron Boulevard
PRELIMINARY
D.D.I.
DREAM DESIGN INTERNATIONAL, INC.
MP