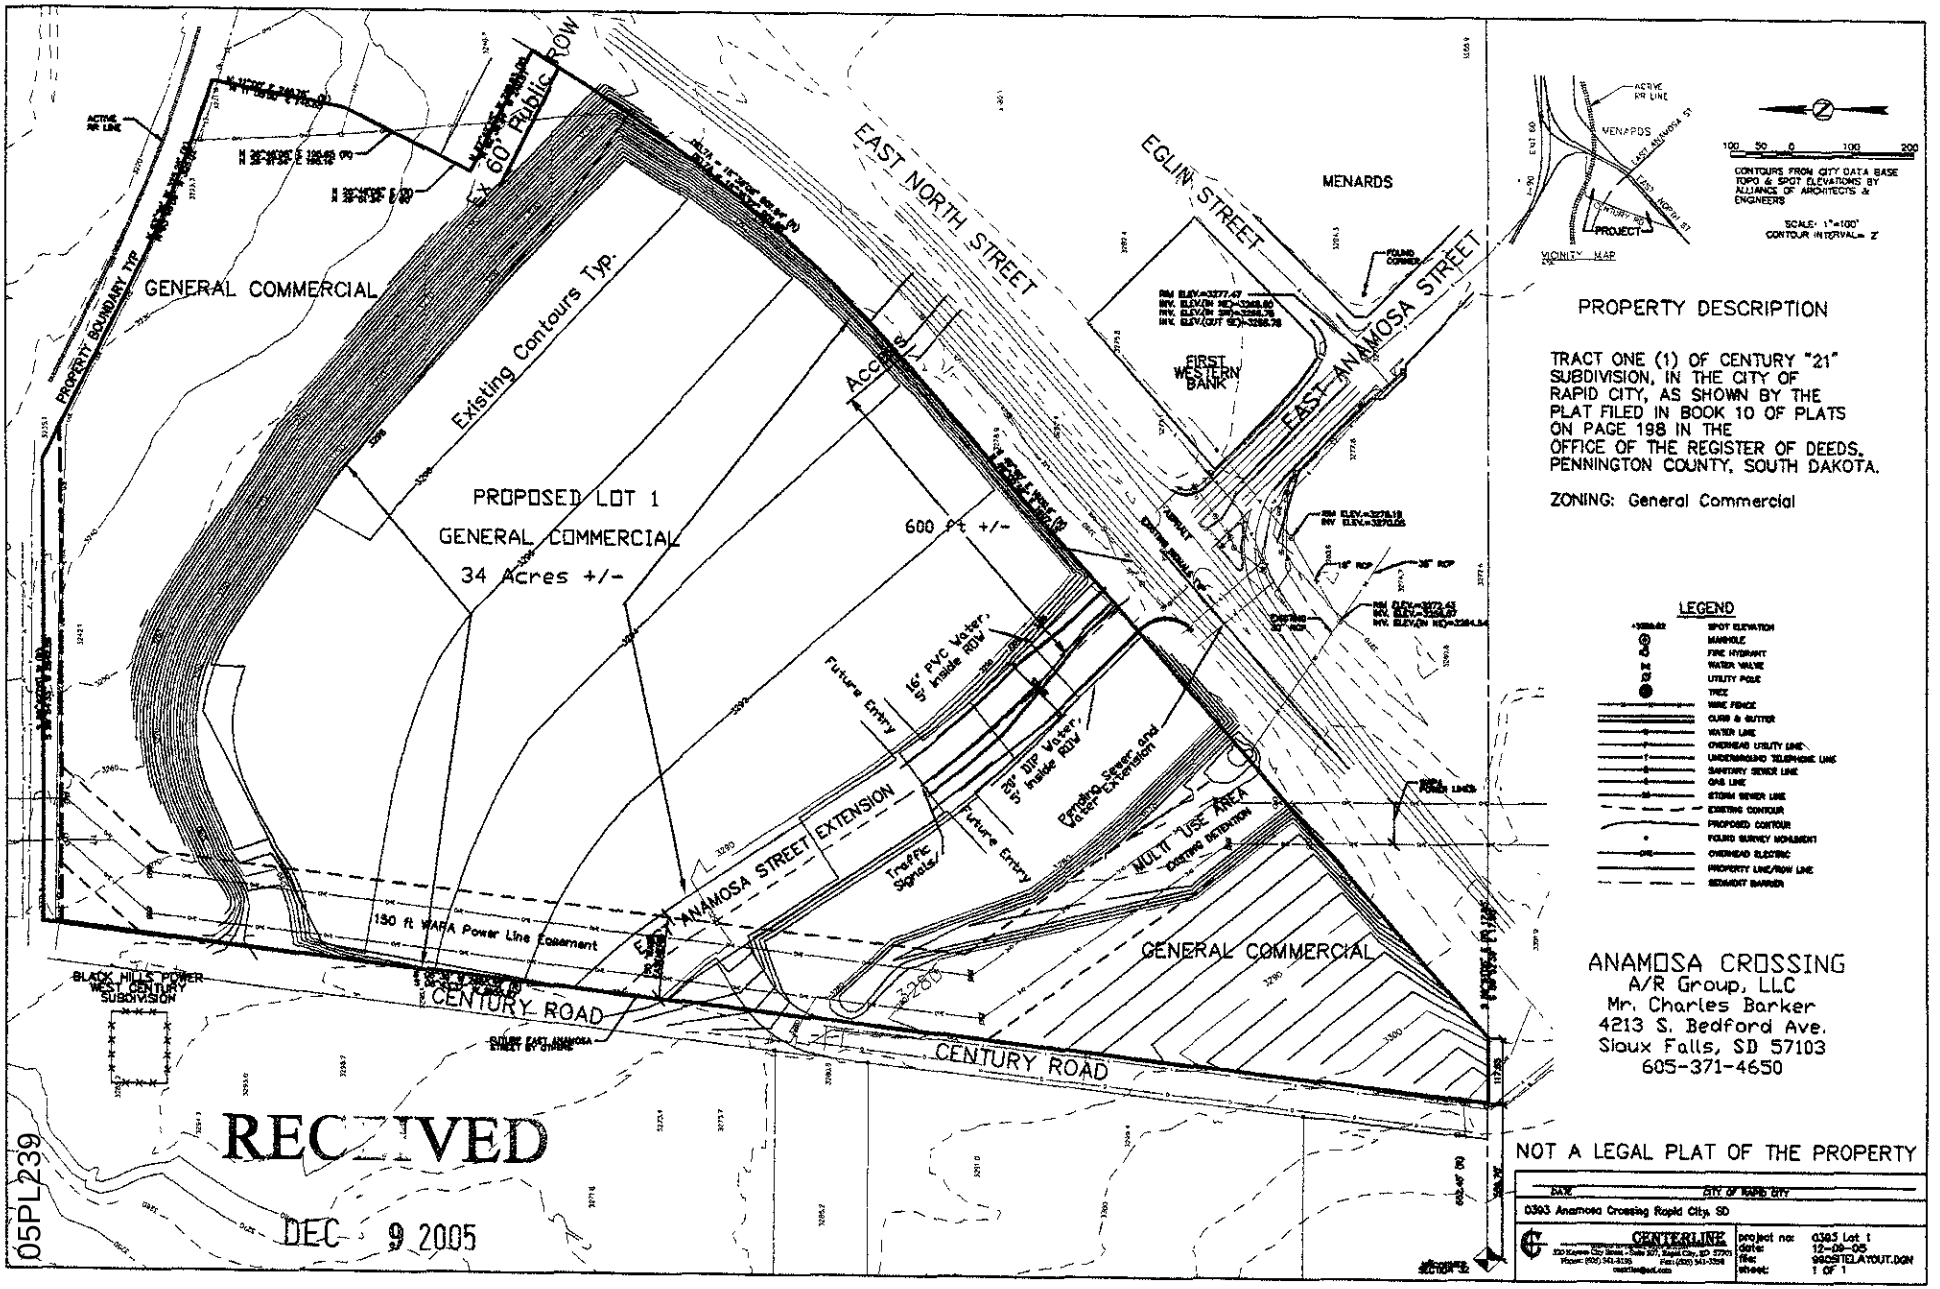

PROPERTY DESCRIPTION

TRACT ONE (1) OF CENTURY "21" SUBDIVISION, IN THE CITY OF RAPID CITY, AS SHOWN BY THE PLAT FILED IN BOOK 10 OF PLATS ON PAGE 198 IN THE OFFICE OF THE REGISTER OF DEEDS, PENNINGTON COUNTY, SOUTH DAKOTA.

ZONING: General Commercial

ANAMOSA CROSSING
A/R Group, LLC
Mr. Charles Barker
4213 S. Bedford Ave.
Sioux Falls, SD 57103
605-371-4650

NOT A LEGAL PLAT OF THE PROPERTY

BANK | CITY OF RAPID CITY

0393 Anamosa Crossing Rapid City, SD

CENTERLINE ENGINEERING, INC.

project no: 0393 Lot 1
date: 12-09-05
file: 9SCSITELAYOUT.DGN
sheet: 1 OF 1

05PL239

RECEIVED
DEC 9 2005
Rapid City Growth
Management Department