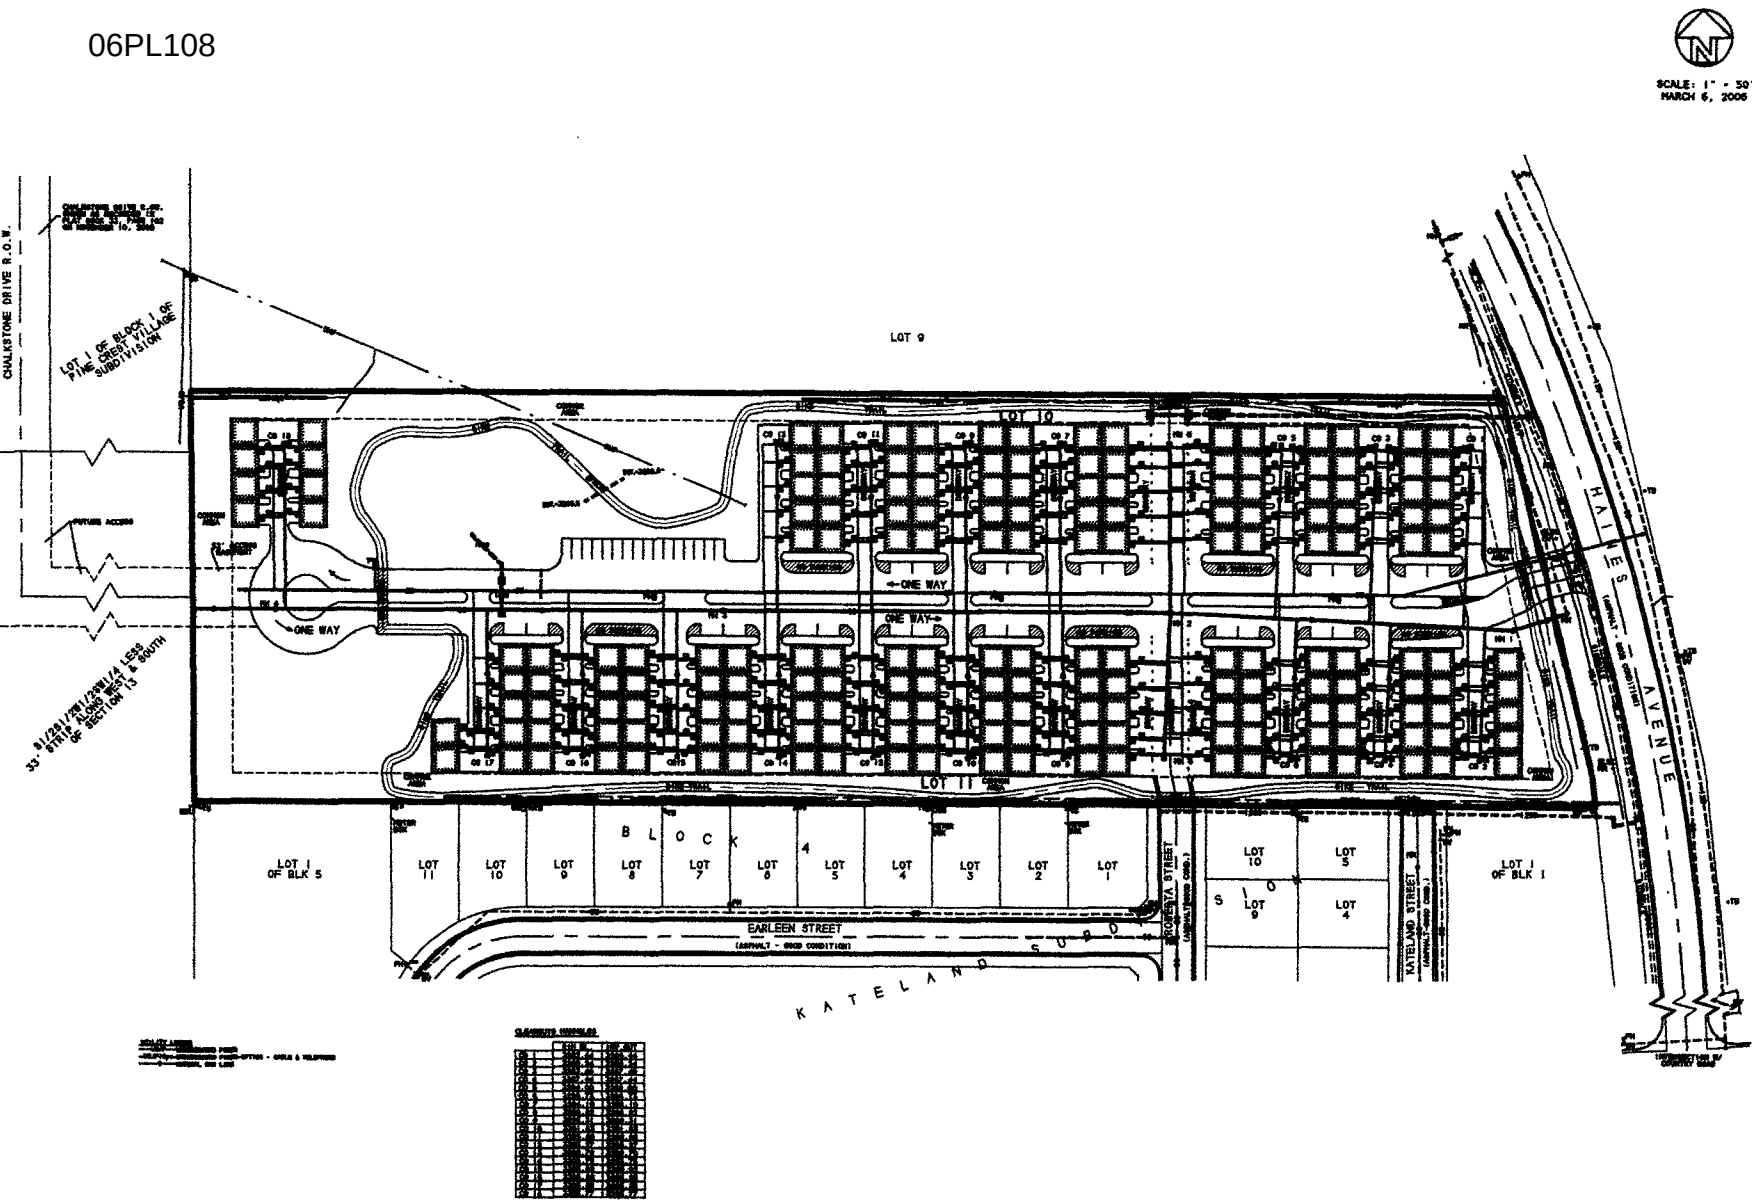
SCALE: 1" = 50'
MARCH 6, 2006
CHALKSTONE DRIVE R.O.W.
LOT 1 OF BLOCK 1 OF PINE CREEK VILLAGE SUBDIVISION
LOT 9
LOT 10
LOT 11
ONE WAY
ONE WAY
ONE WAY
HALES AVENUE
33' STRIP ALONG WEST & SOUTH OF SECTION 13
LOT 1 OF BLK 5
BLOCK 4
LOT 11
LOT 10
LOT 9
LOT 8
LOT 7
LOT 6
LOT 5
LOT 4
LOT 3
LOT 2
LOT 1
EARLEEN STREET
ROBERTA STREET
KATELAND STREET
LOT 10
LOT 5
LOT 9
LOT 4
LOT 1 OF BLK 1
KATELAND DRIVE SOUTH