06SV055

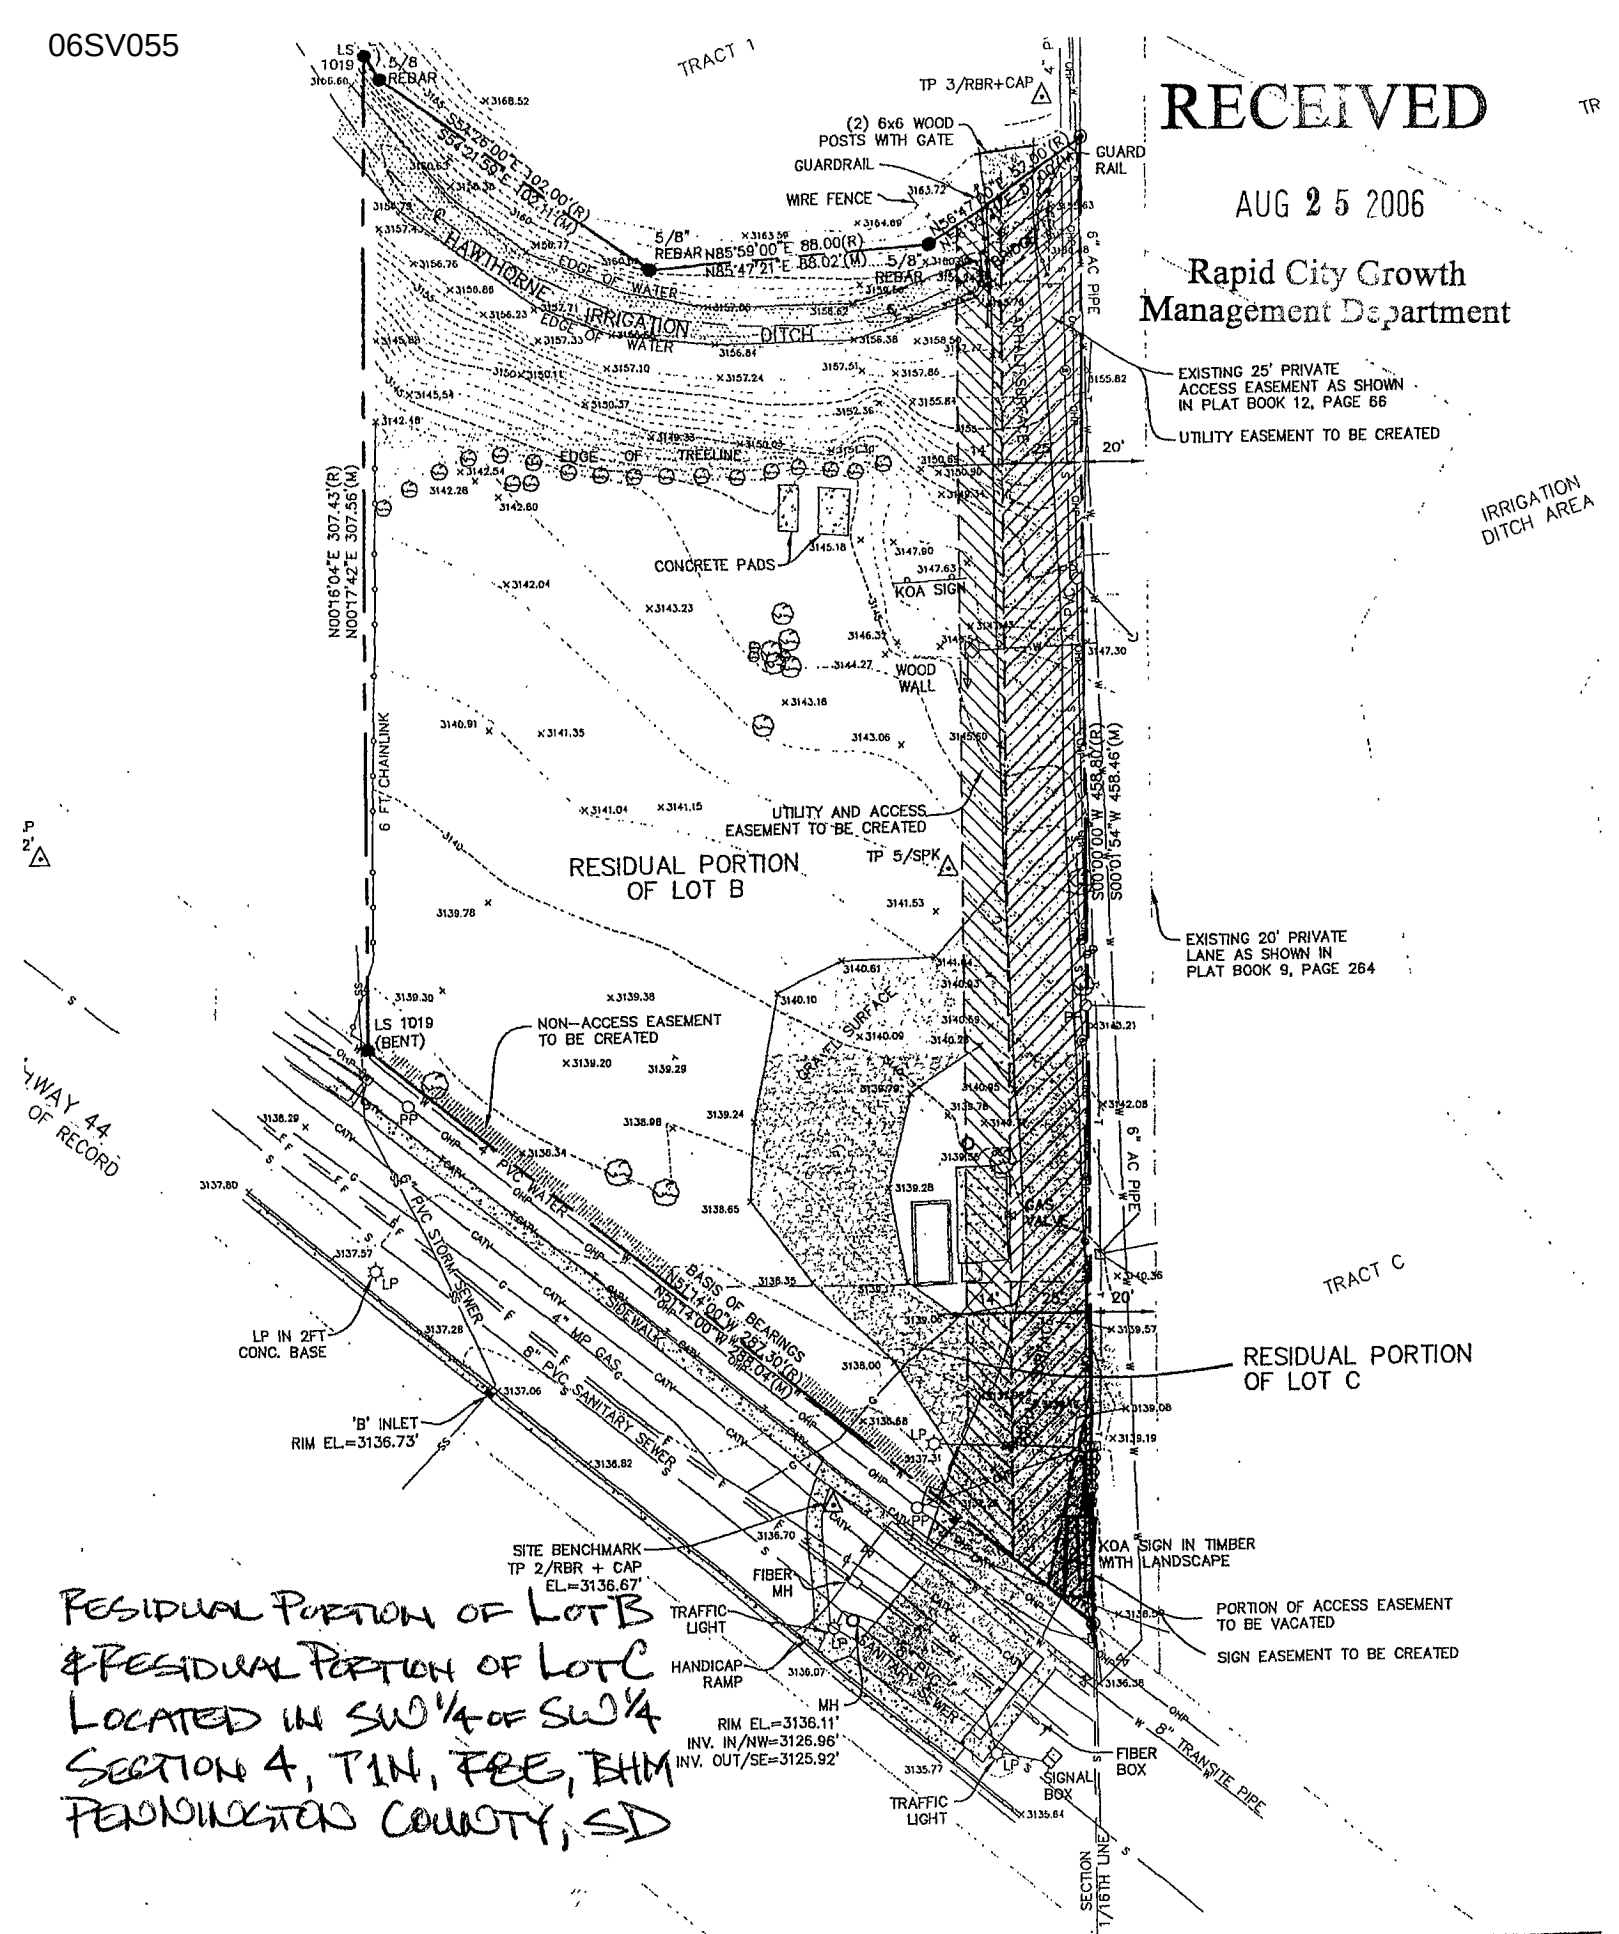

RESIDUAL PORTION OF LOT B & RESIDUAL PORTION OF LOT C LOCATED IN SW1/4 OF SW1/4 SECTION 4, T1N, R6E, BHM PENNINGTON COUNTY, SD

OT B & LOT C SW1/4, BHM

REGISTERED PROFESSIONAL ENGINEER AND LAND SURVEYOR
REG. NO. 2652
GARY D. RENNER
SOUTH DAKOTA

Renner Associates, LLC
616 Sixth St. * Rapid City, SD 57701 * 605/721-7310
FAX: 605/721-7313 * E-MAIL: GaryR@RennerAssoc.com

REVISIONS	
DATE	REVISION

PROJECT:
DETAI
DAC
PENNI