07PL067

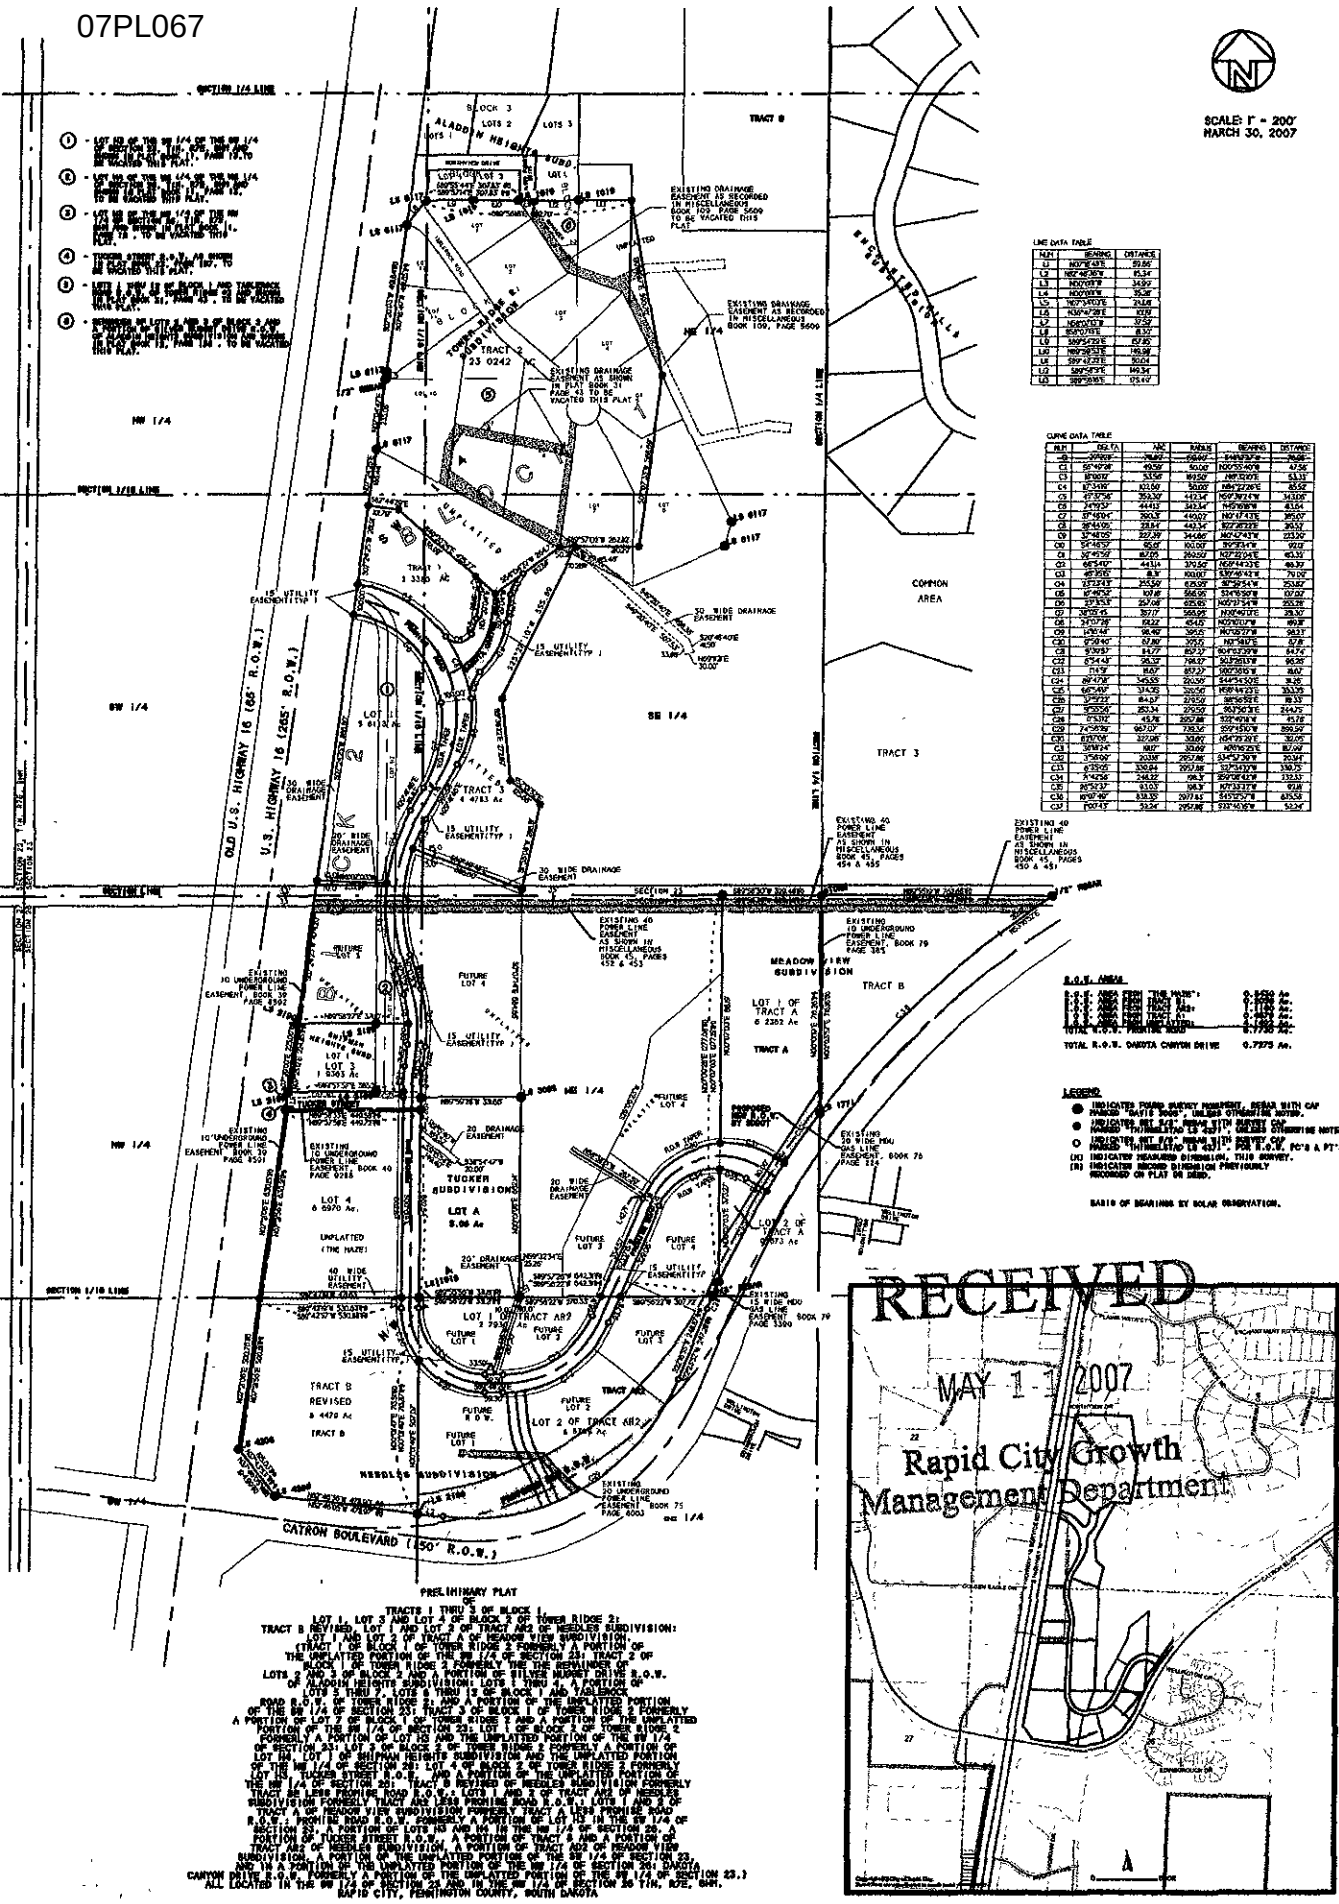

RECEIVED
MAY 11 2007
Rapid City Growth Management Department

PRELIMINARY PLAT
OF
TRACTS 1 THRU 3 OF BLOCK 1,
LOT 1, LOT 3 AND LOT 4 OF BLOCK 2 OF TOWER RIDGE 2,
TRACT B REVISED, LOT 1 AND LOT 2 OF TRACT AR2 OF NEEDLES SUBDIVISION;
LOT 1 OF TRACT A AND LOT 1 OF MEADOW VIEW SUBDIVISION,
(TRACT 1 OF BLOCK 1 OF TOWER RIDGE 2 FORMERLY A PORTION OF
THE UNPLATTED PORTION OF THE NW 1/4 OF SECTION 23; TRACT 2 OF
BLOCK 1 OF TOWER RIDGE 2, A PORTION OF THE REMAINDER OF
LOTS 2 AND 3 OF BLOCK 2 AND A PORTION OF SILVER NUGGET DRIVE R.O.W.
OF ALADDIN HEIGHTS SUBDIVISION; LOTS 1 THRU 4 A PORTION OF
LOTS 9 THRU 12 AND LOTS 1 THRU 12 OF BLOCK 3 AND TABLEROCK
ROAD R.O.W. OF TOWER RIDGE 2; AND A PORTION OF THE UNPLATTED PORTION
OF THE NW 1/4 OF SECTION 23; TRACT 3 OF BLOCK 1 OF TOWER RIDGE 2 FORMERLY
A PORTION OF LOT 7 OF BLOCK 2 OF TOWER RIDGE 2 AND A PORTION OF THE UNPLATTED
PORTION OF THE NW 1/4 OF SECTION 23; LOT 1 OF BLOCK 2 OF TOWER RIDGE 2
FORMERLY A PORTION OF LOTS 1 AND 2 AND THE UNPLATTED PORTION OF THE NW 1/4
OF SECTION 23; LOT 3 OF BLOCK 2 OF TOWER RIDGE 2 FORMERLY A PORTION OF
LOT 1 AND LOT 7 OF SHIPMAN HEIGHTS SUBDIVISION AND THE UNPLATTED PORTION
OF THE NW 1/4 OF SECTION 23; LOT 4 OF BLOCK 2 OF TOWER RIDGE 2 FORMERLY
LOT 1 OF TUCKER SUBDIVISIONS AND A PORTION OF THE UNPLATTED PORTION OF
THE NW 1/4 OF SECTION 23; TRACT B REVISED OF NEEDLES SUBDIVISION FORMERLY
TRACT B AND A PORTION OF LOT 1 OF NEEDLES SUBDIVISION; LOT 1 OF TRACT A
LESS PROPOSED R.O.W. AND MEADOW VIEW SUBDIVISION FORMERLY TRACT A AND LESS PROPOSED
ROAD R.O.W. FORMERLY A PORTION OF THE NW 1/4 OF SECTION 26; LOT 1 AND 2 OF
TRACT A OF MEADOW VIEW SUBDIVISION FORMERLY TRACT A LESS PROPOSED ROAD
R.O.W. PROPOSED ROAD R.O.W. FORMERLY A PORTION OF LOT 1 IN THE SW 1/4 OF
SECTION 23; A PORTION OF LOTS 13 AND 14 IN THE NW 1/4 OF SECTION 26; A
PORTION OF TUCKER STREET R.O.W. A PORTION OF TRACT 3 AND A PORTION OF
TRACT AR2 OF NEEDLES SUBDIVISION; A PORTION OF TRACT AR2 OF MEADOW VIEW
SUBDIVISION; A PORTION OF THE UNPLATTED PORTION OF THE SE 1/4 OF SECTION 23,
AND IN A PORTION OF THE UNPLATTED PORTION OF THE NE 1/4 OF SECTION 26; DAKOTA
CANYON DRIVE R.O.W. FORMERLY A PORTION OF THE UNPLATTED PORTION OF THE NW 1/4 OF SECTION 23.)
ALL LOCATED IN THE NW 1/4 OF SECTION 23 AND IN THE NW 1/4 OF SECTION 26 T1N, R7E, BHM.
RAPID CITY, PENNINGTON COUNTY, SOUTH DAKOTA

3 of 28	PRELIMINARY PLAT TOWER RIDGE #2 SUBDIVISION	LOCATED IN THE S1/2 OF SECTION 23 AND THE N1/2 OF SECTION 26, TIN, R7E, BHM, RAPID CITY PENNINGTON COUNTY, SOUTH DAKOTA	BRITTON ENGINEERING & LAND SURVEYING, INC 8035 BLACK HAWK ROAD, SUITE 5 BLACK HAWK, SD 57718 PH. (605) 716-7988