07SV064

TOPOGRAPHIC MAP OF
PROPOSED LOT A & LOT B OF LOT 4R OF HIGH SHERIDAN RANCH SUBDIVISION
(FORMERLY LOT 4R OF HIGH SHERIDAN RANCH SUBDIVISION)
LOCATED IN SECTION 35. TIN. R6E B.H.M.
PENNINGTON COUNTY, SOUTH DAKOTA

SCALE 1" = 100
SEPTEMBER 13. 2007
5 CONTOUR INTERVAL

RECEIVED
DEC 07 2007
Rapid City Growth
Management Department

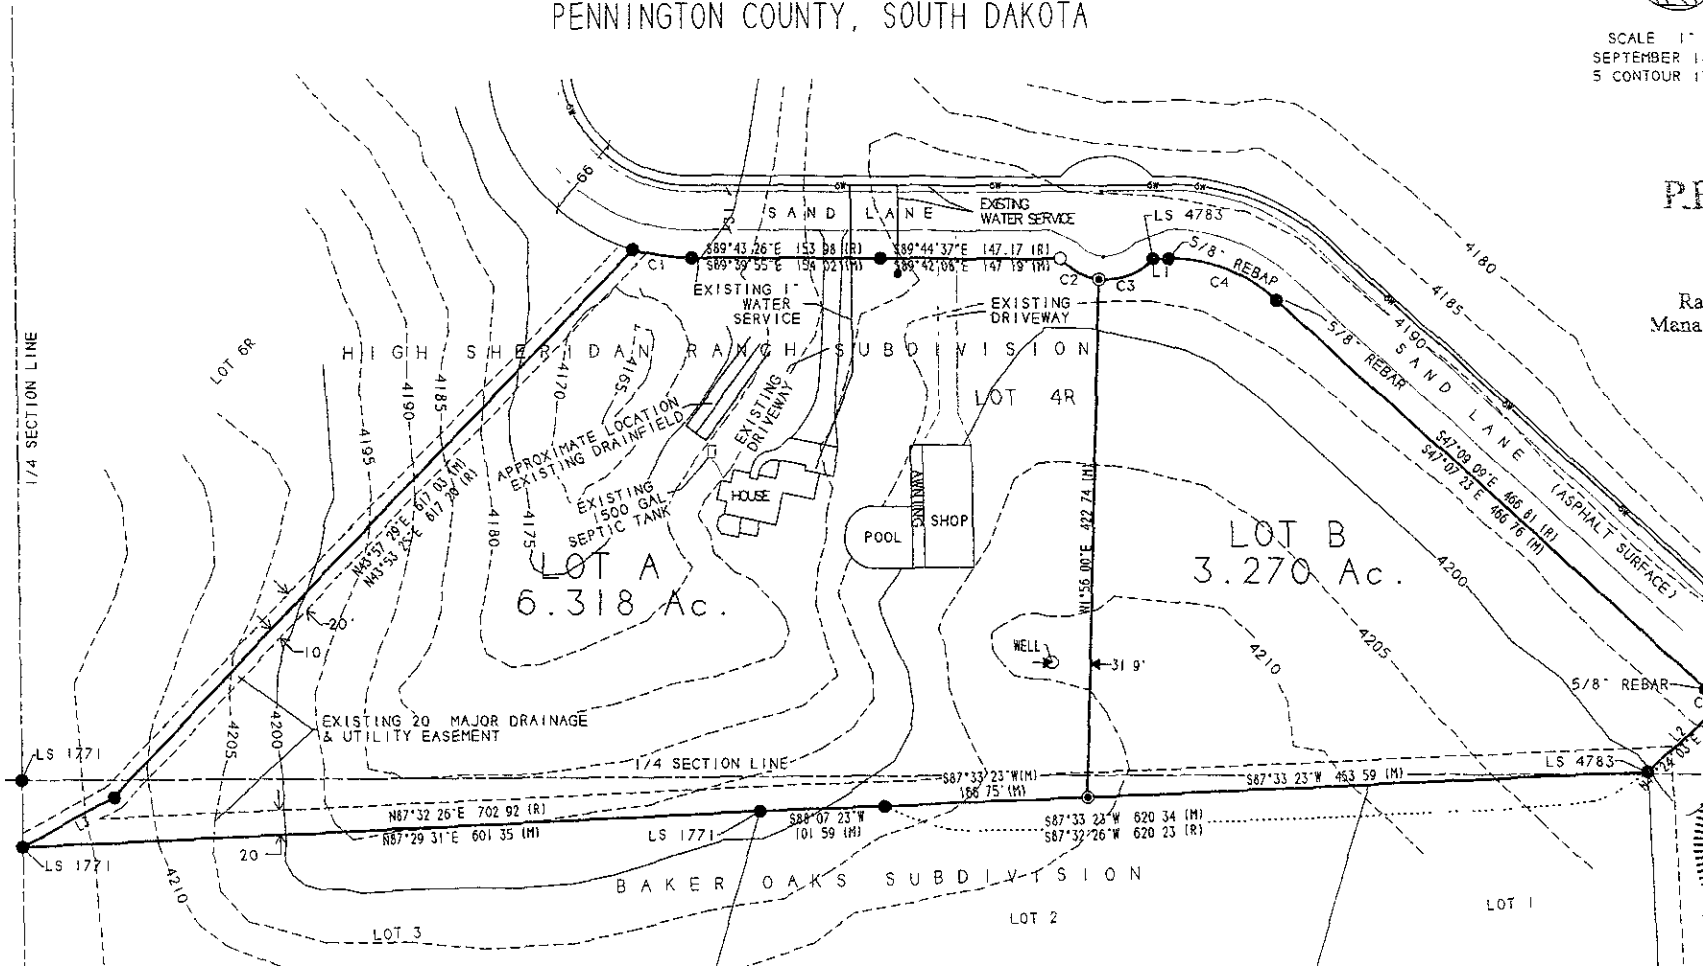

REGISTERED PROFESSIONAL ENGINEER & LAND SURVEYOR
REG. NO. 4371
STEVEN O. THINGELSTAD
SOUTH DAKOTA
12-4-07