08PL015

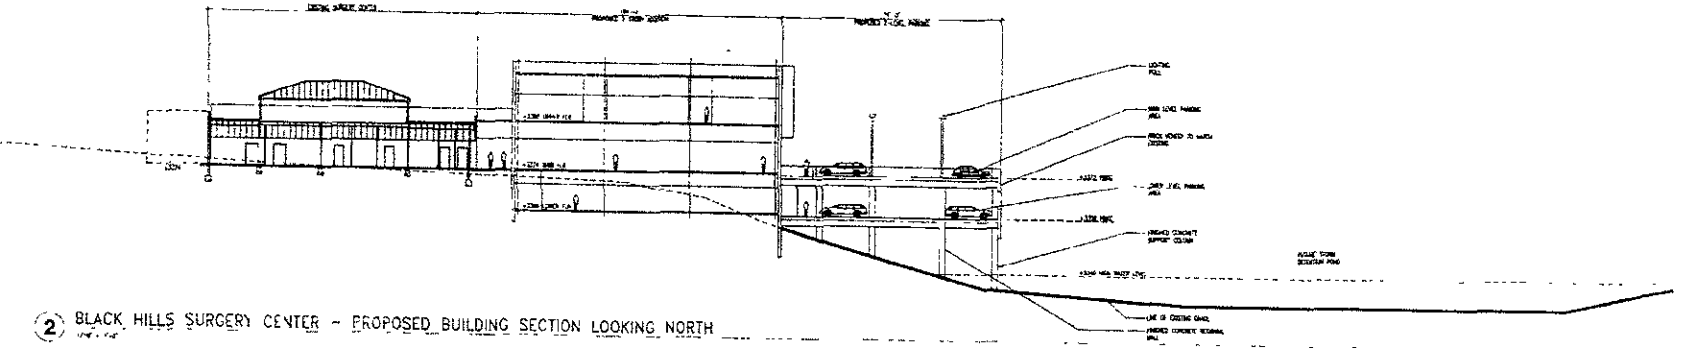

2 BLACK HILLS SURGERY CENTER – PROPOSED BUILDING SECTION LOOKING NORTH

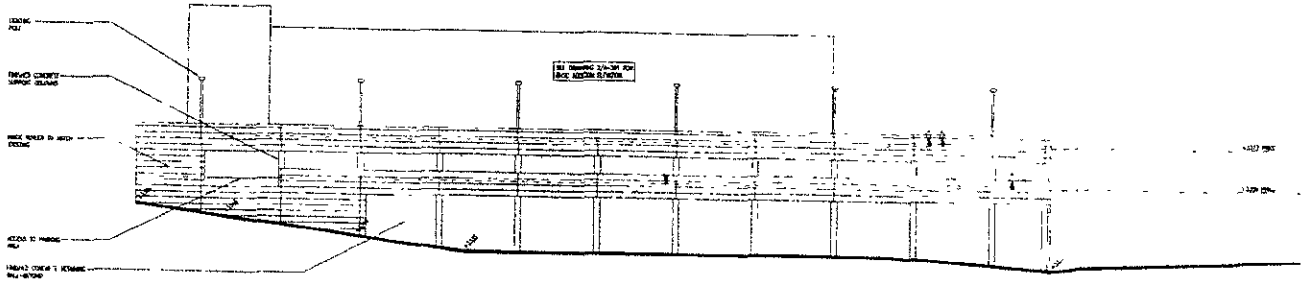

1 BLACK HILLS SURGERY CENTER – EAST BUILDING ELEVATION AT PARKING AREA

PERKINS +WILL

Black Hills Surgery Center

PROPOSED PARKING ELEVATION & PROPOSED SECTION

A-300

08PL015

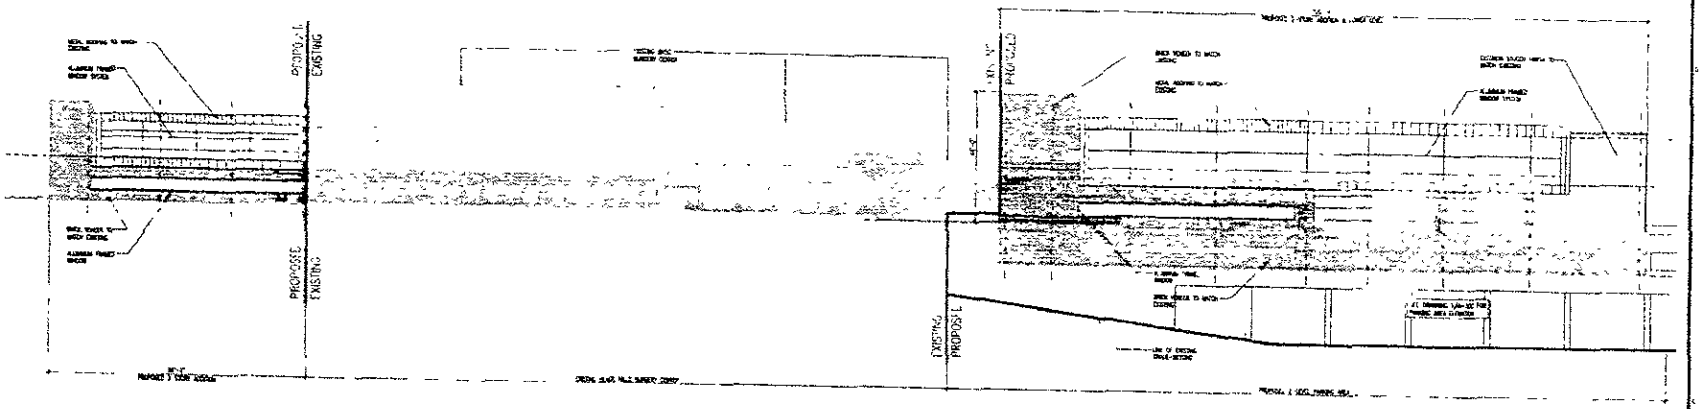

2 BLACK HILLS SURGERY CENTER – PROPOSED EAST BUILDING ELEVATION

1 BLACK HILLS SURGERY CENTER – EXISTING EAST BUILDING ELEVATION

PERKINS + WILL

Black Hills Surgery Center

EXISTING & PROPOSED EAST BUILDING ELEVATIONS

A-301

Not Issued For Construction