08PL044

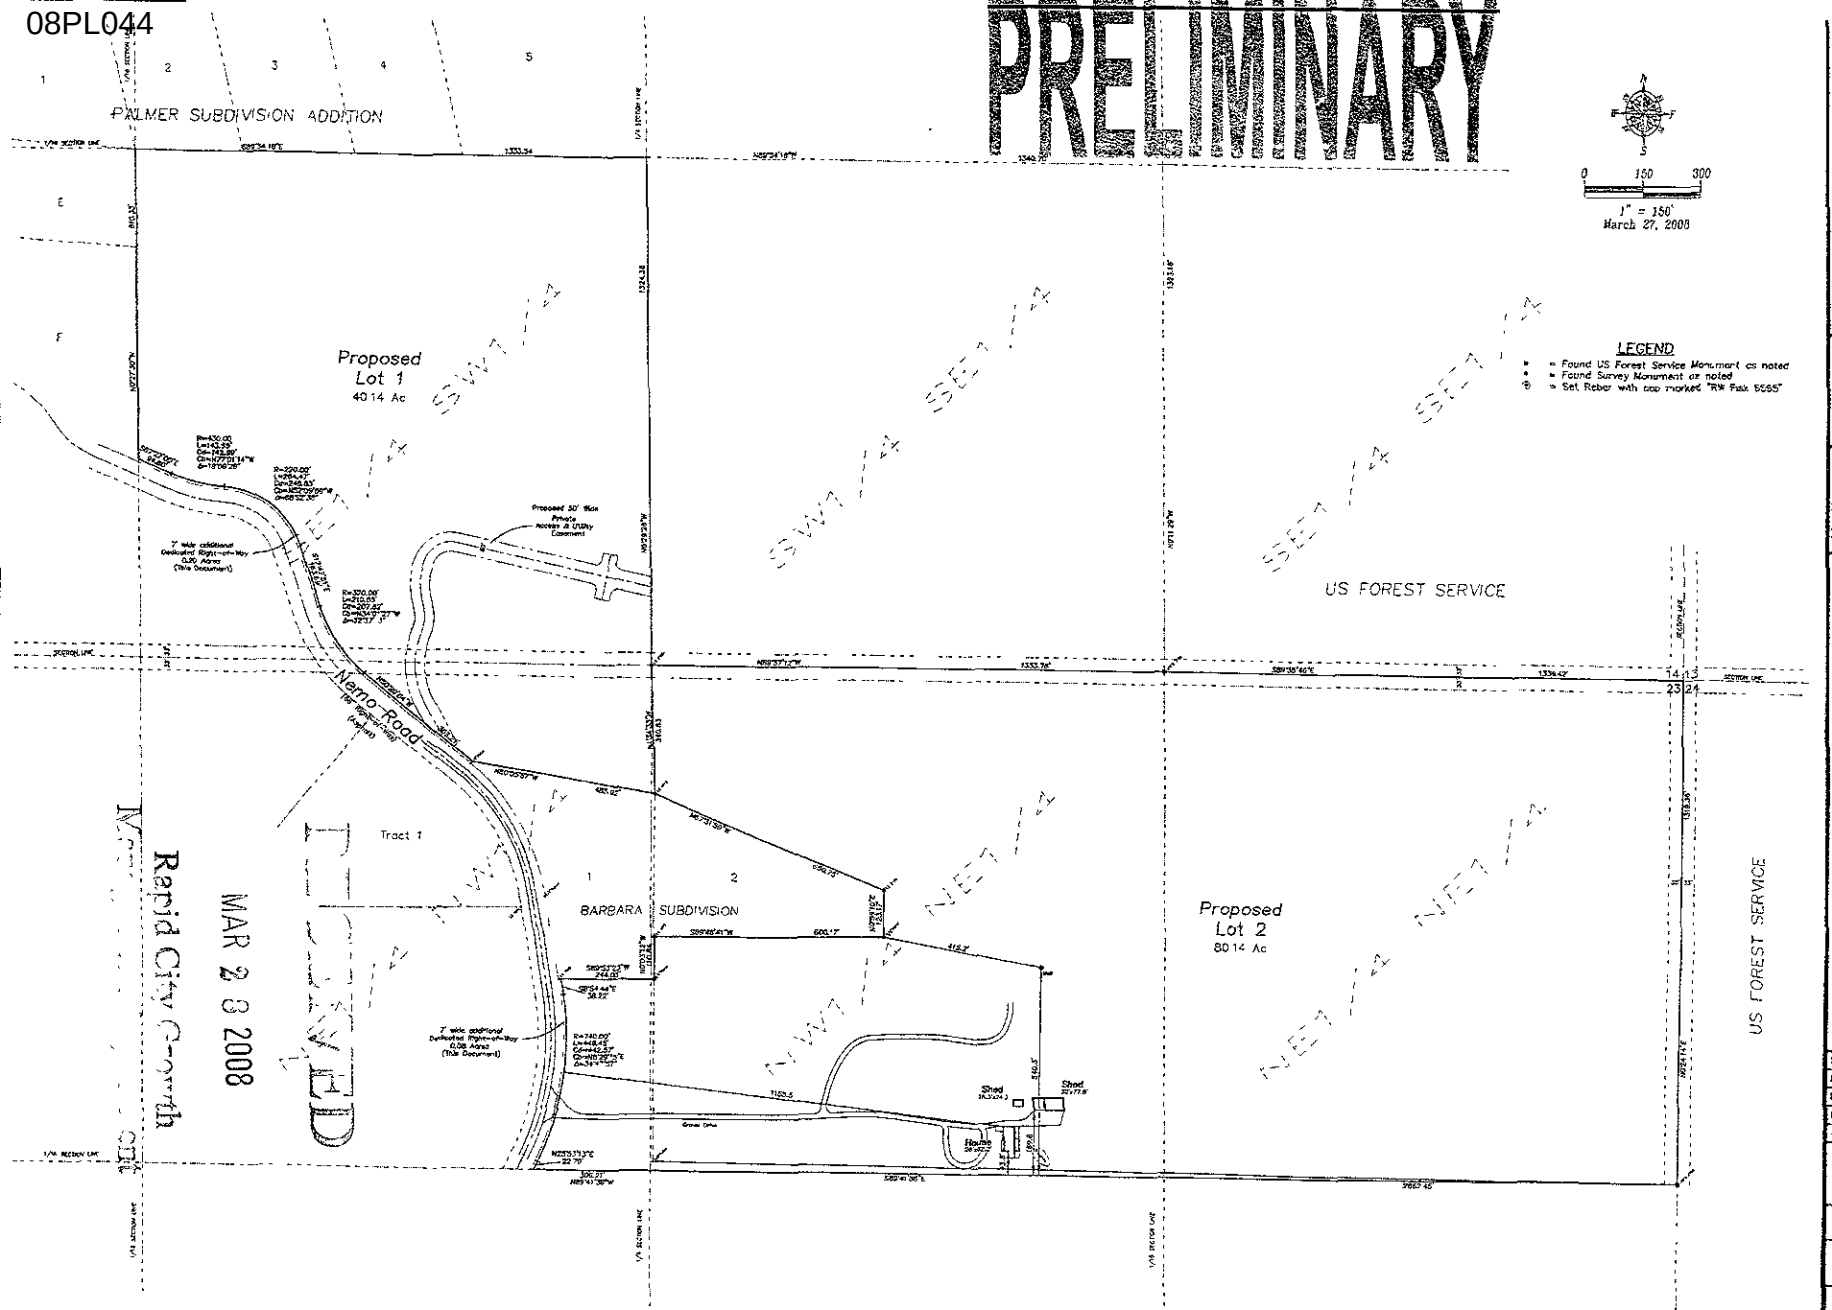
PRELIMINARY
PALMER SUBDIVISION ADDITION
Proposed
Lot 1
40.14 Ac
Proposed
Lot 2
80.14 Ac
US FOREST SERVICE
US FOREST SERVICE
Nemo Road
Tract 1
BARBARA SUBDIVISION
Shed
Shed
House
LEGEND
= Found US Forest Service Monument as noted
= Found Survey Monument as noted
= Set Rebar with cap marked "RW Fisk 5555"
0 150 300
1" = 150'
March 27, 2008
Fisk Land Surveying & Consulting Engineers, Inc.
Proposed Platting
Proposed Lots 1 and 2 of U Lazy Two Ranch Estates Subdivision
Located in Sections 14 & 23, T2N, R6E, BHM.,
Pennington County, South Dakota
Surveyed by
Date 3/26/08
Drawn by RWF BL
Date 3/27/08
Checked by RWF
Revisions
Project No
Site Map
MAR 2 8 2008
Rapid City Growth