08PL066

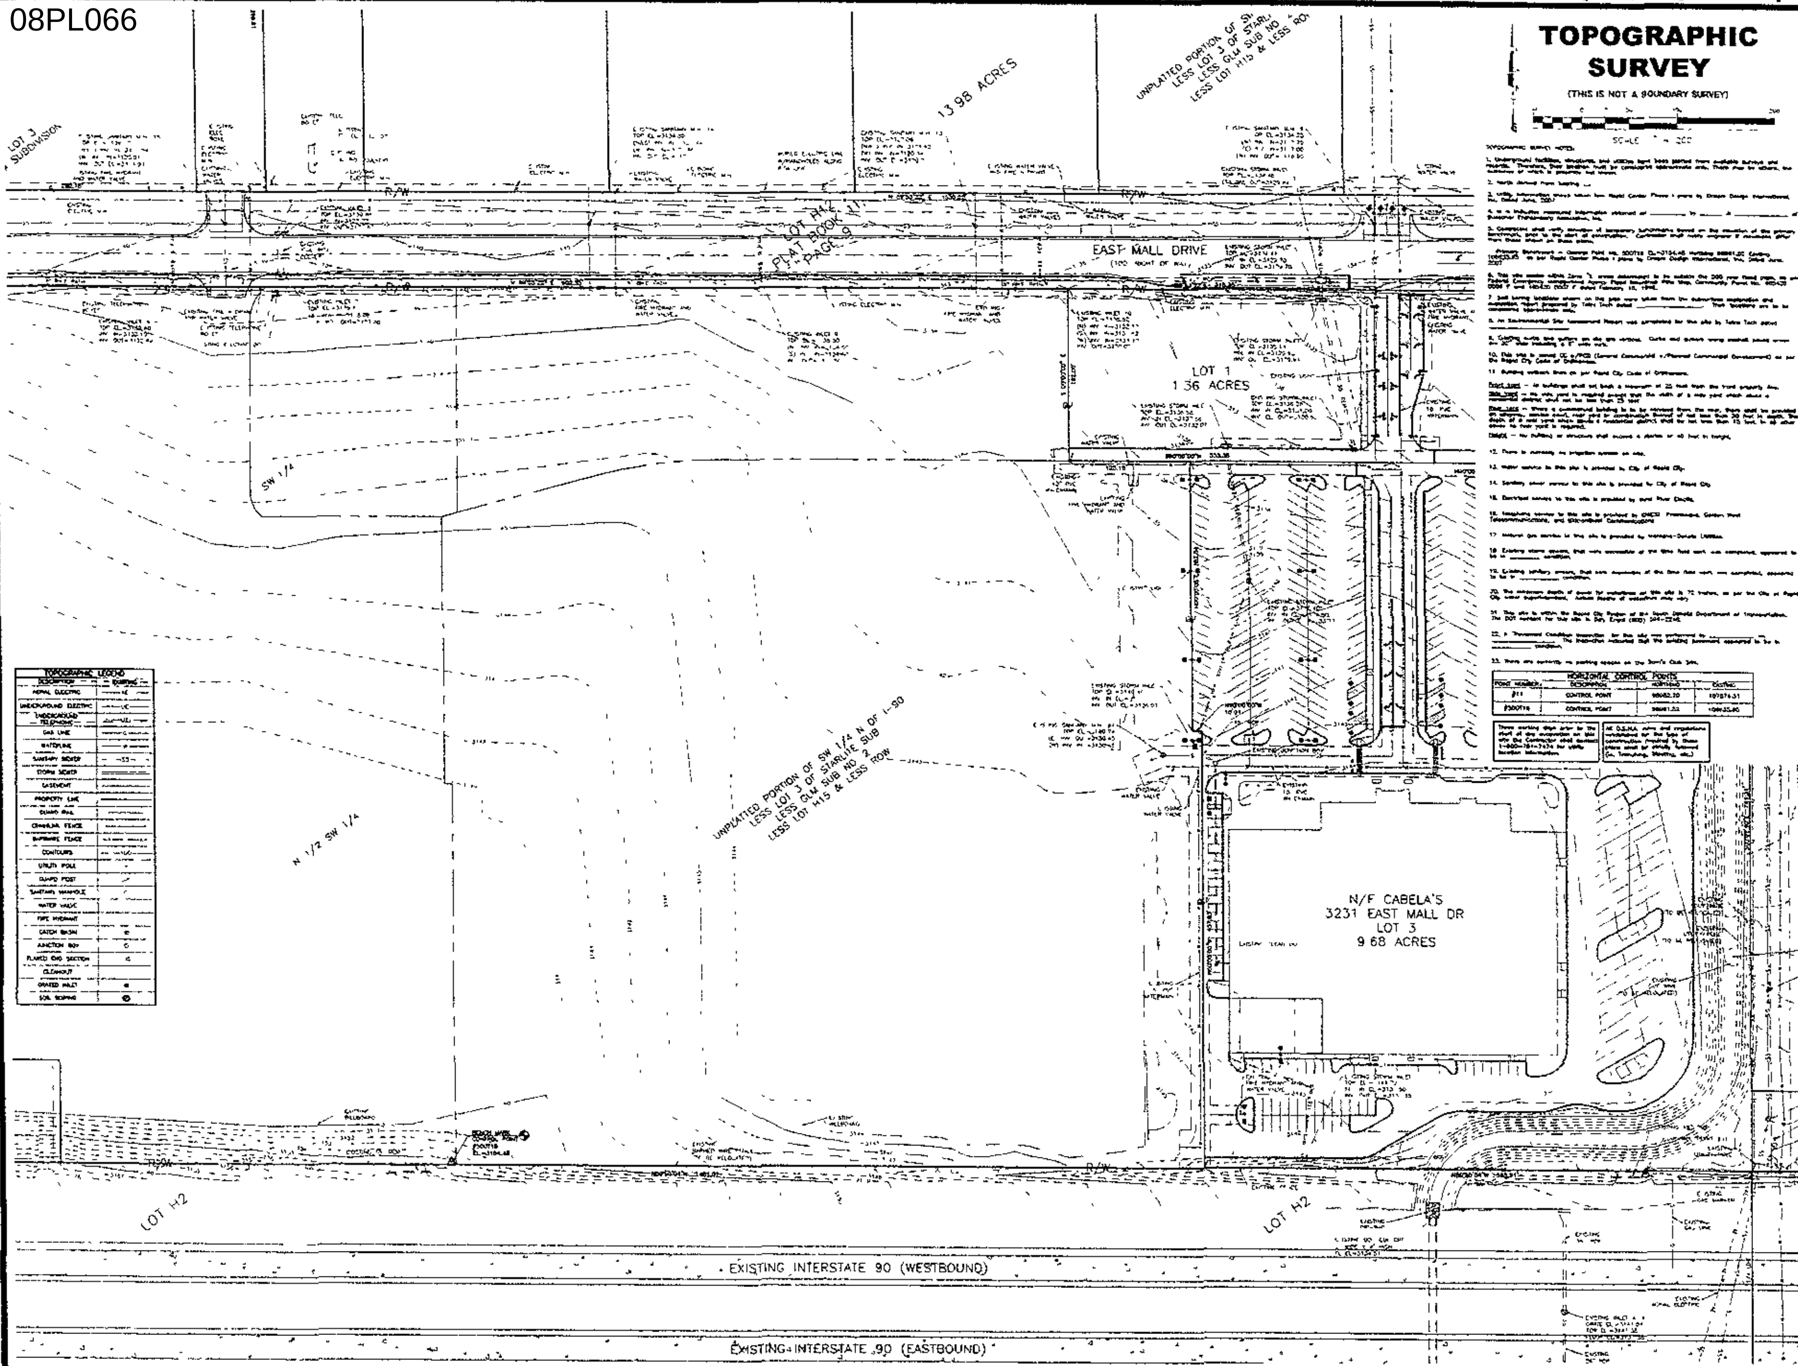

REVISIONS

PRELIMINARY DRAWING

FOR REVIEW PURPOSES ONLY
NOT TO BE USED FOR CONSTRUCTION

SAM'S CLUB #6565-09
RAPID CITY, PENNINGTON COUNTY, SD
SAM'S WEST, INC 2001 SE 10TH ST.
BENTONVILLE, AR 72716

2 OF 22