08PL066

UTILITY PLAN

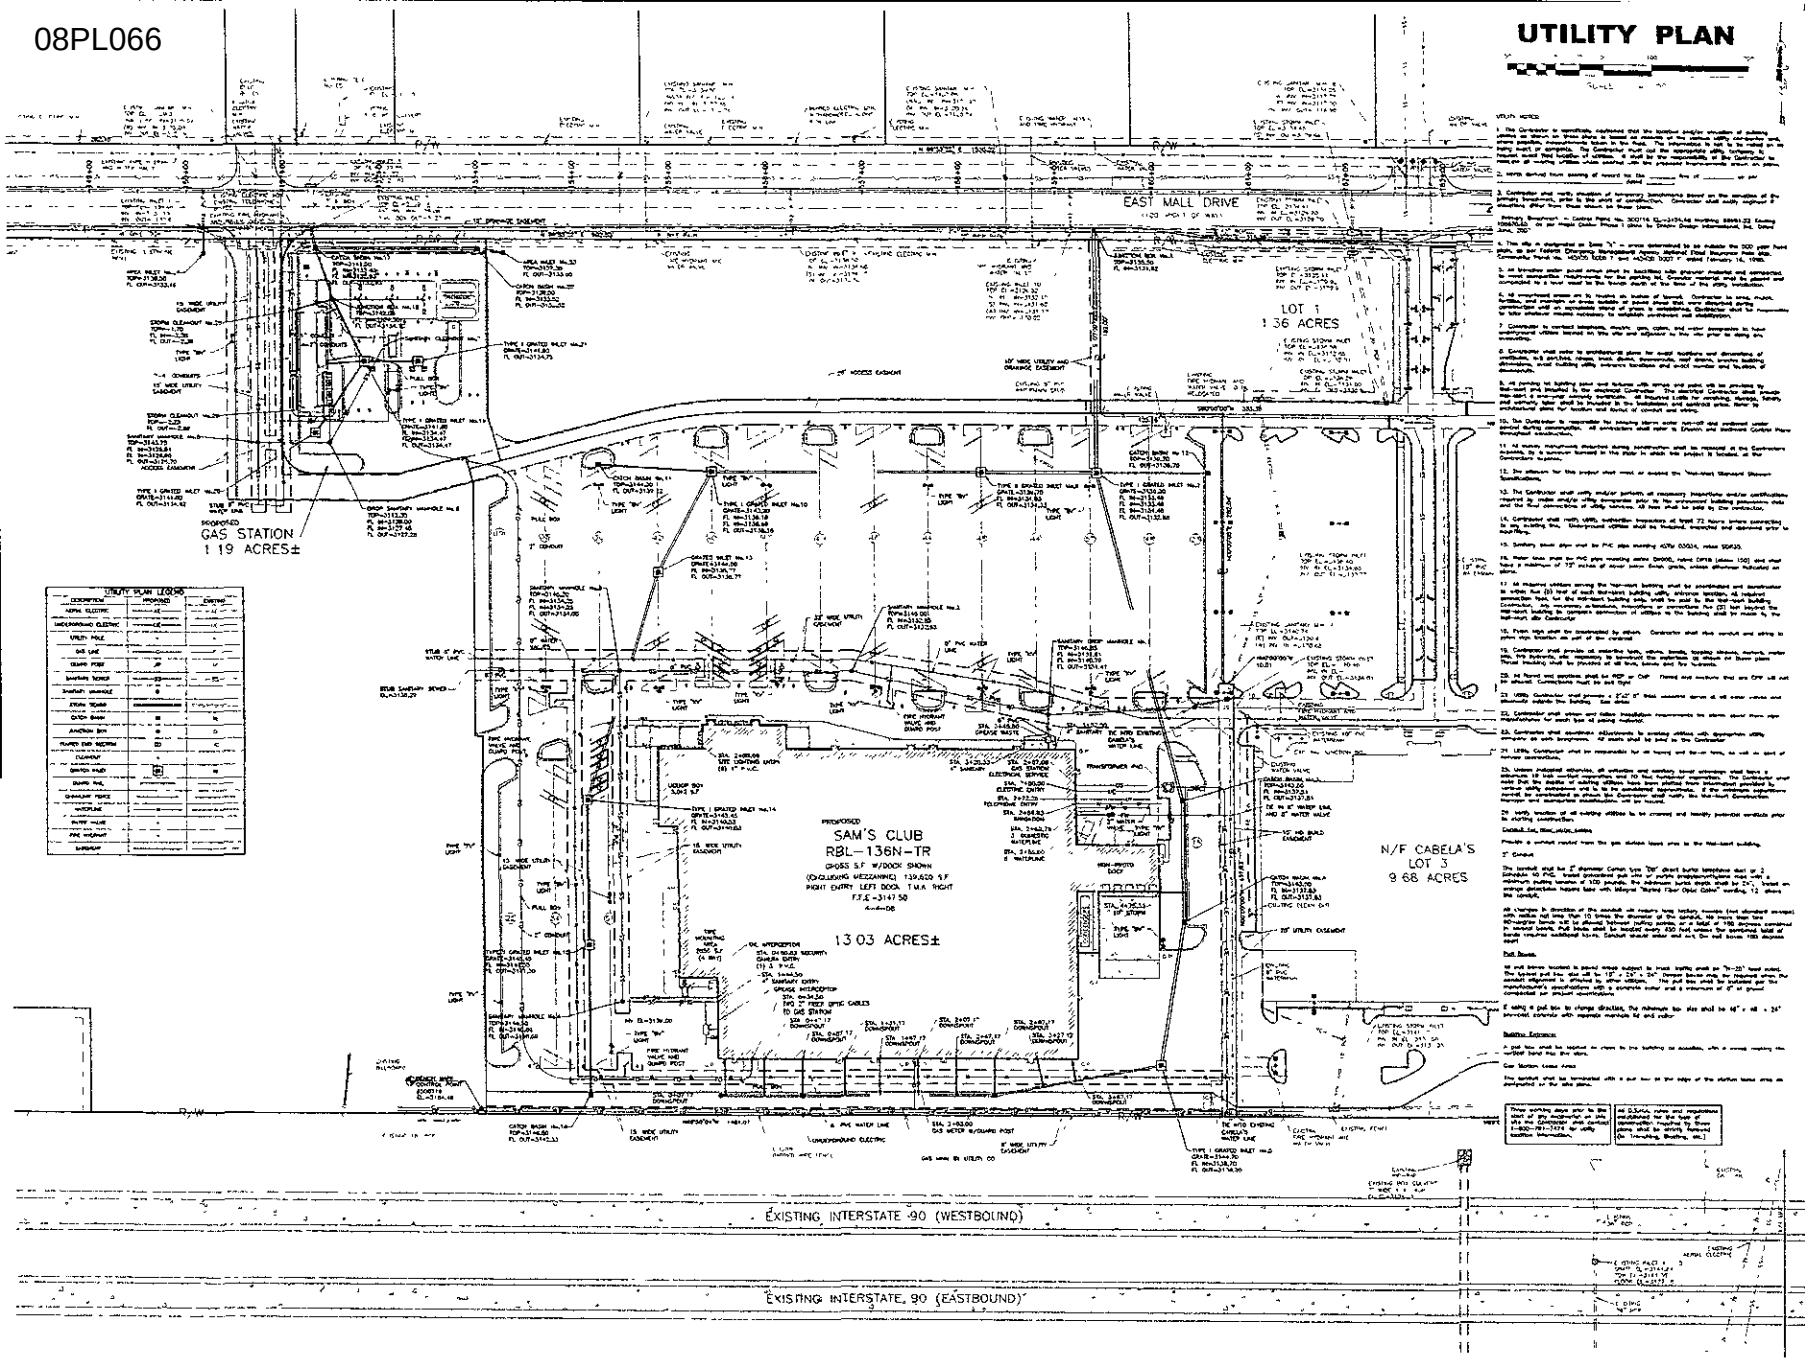

UTILITY PLAN LEGEND

DESCRIPTION	PROPOSED	EXISTING
AERIAL ELECTRIC		
UNDERGROUND ELECTRIC		
UTILITY POLE		
GAS LINE		
GUARD POST		
SANITARY SEWER		
SANITARY MANHOLE		
STORM SEWER		
CATCH BASIN		
JUNCTION BOX		
PLANTED END MEDIAN		
CLEANOUT		
WATER MAIN		
FIRE HYDRANT		
SIDEWALK		

UTILITY NOTES














1		
2		
3		
4		
5		




SHEET NAME	UTILITY PLAN