09VR007

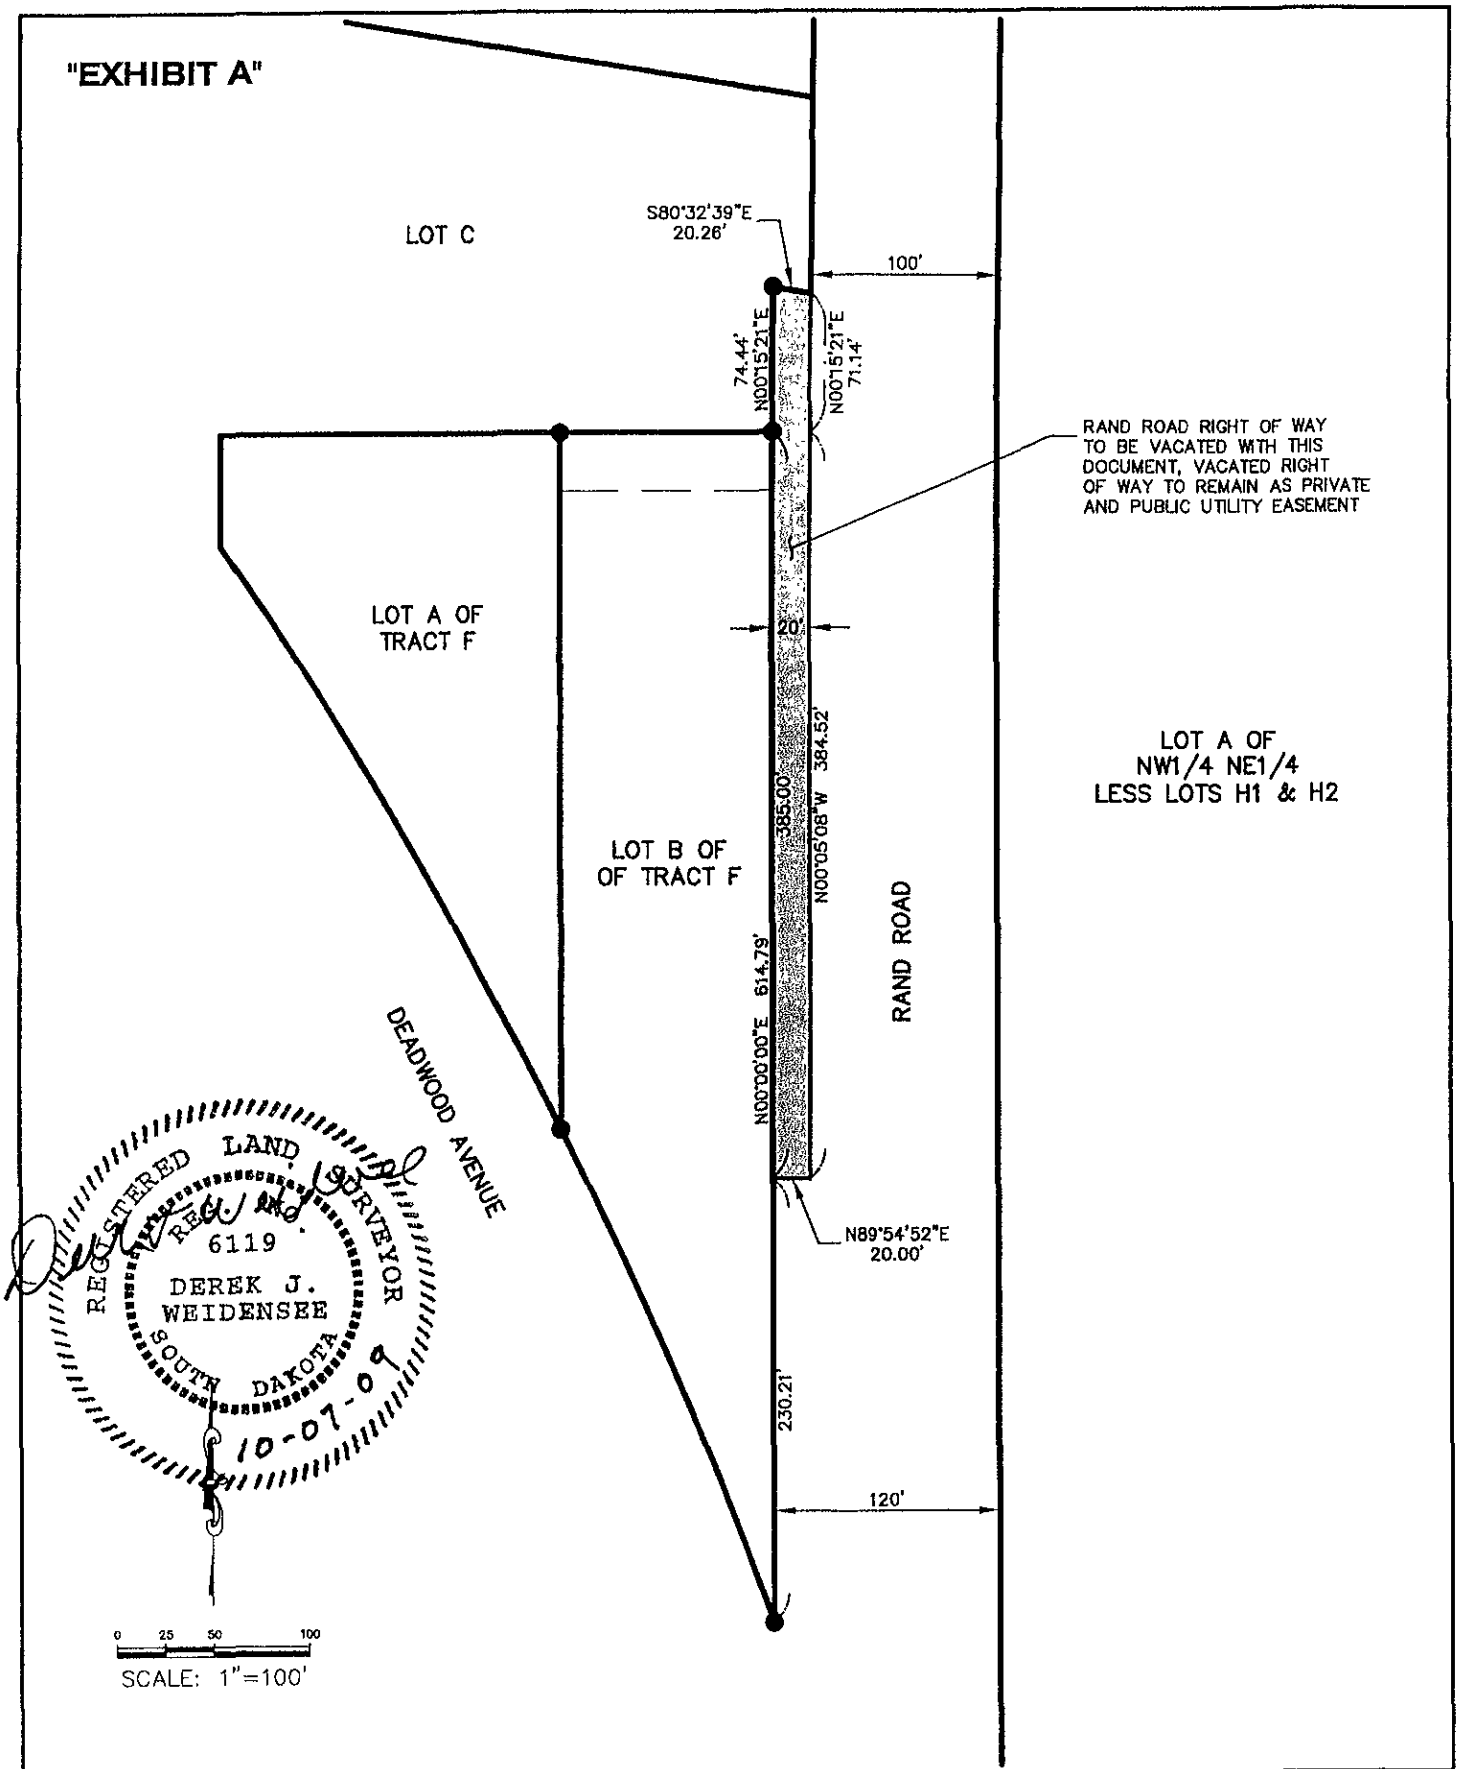

REGISTERED LAND SURVEYOR
REG. NO. 6119
DEREK J. WEIDENSEE
SOUTH DAKOTA
10-07-09

RIGHT OF WAY VACATION
PORTION OF RAND ROAD LOCATED IN
NE1/4 NW1/4 OF SECTION 34, T2N, R7E, BHM
PENNINGTON COUNTY, RAPID CITY, SOUTH DAKOTA

OCTOBER 7, 2009

Surveyed By: MM/JP
Date: MARCH 2009
Drawn By: KJS
Checked By: DW
Location: NE1/4 NW1/4 SEC. 34, T2N, R7E, BHM

F M G, Inc.
3700 Sturgis Road
Rapid City, SD 57702-0317
(605) 342-4105 FAX (605) 342-4222
www.fmgengineering.com