10PD033

*Playground Supervision Required

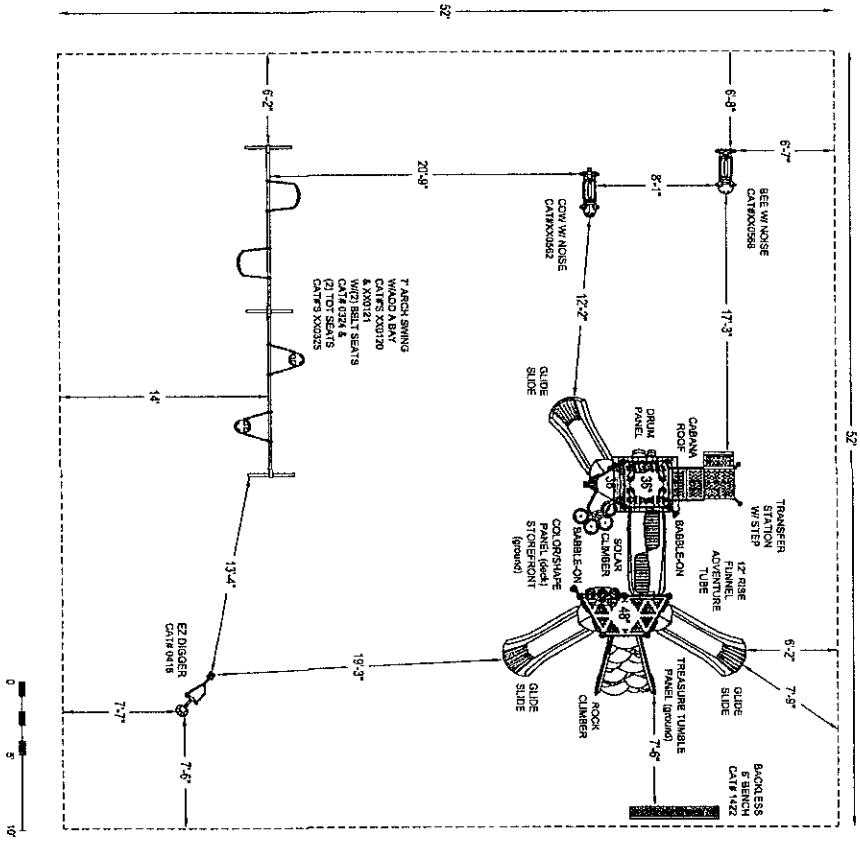

PLAYWORLD™

© 2007 Playworld Systems, Inc.
Playworld ® is a brand of Playworld Systems, Inc.

PROJECT NO	REV	DATE
093230.MID	A	22-JUN-09
SYSTEM		SCALE
CHALLENGERS		1/8" = 1'-0"
SITE PLAN		DRAWN BY: PENNY PRATT

MIDWEST PLAYSCAPES, INC.
500 Pine Street, Suite 104
Chaska, MN 55318

ASTM F1487-07
38 USERS
2-5
20' X 16' X 10'
7 FL
2705 SQ FT
52' X 52'

NORTH POINT CHILDCARE CENTER

RAPID CITY, SD

10PD033

*Playground Supervision Required

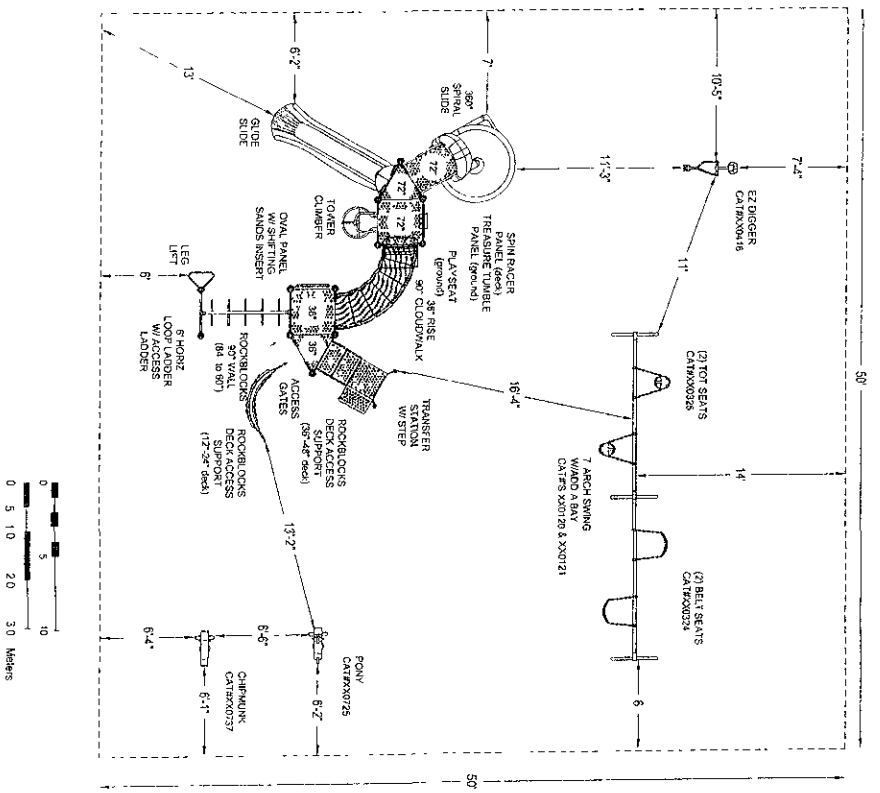

PLAYWORLD™

© 2007 Playworld Systems Inc
Playworld™ is a brand of Playworld Systems Inc

PROJECT NO	REV	DATE
100742 MID	-	02-MAR-10
SYSTEM		SCALE
CHALLENGERS		1/8" = 1'-0"
SITE PLAN		DRAWN BY PENNY PRATT

MIDWEST PLAYSCAPES, INC
500 Pine Street, Suite 104
Chaska, MN 55318

ASTM F1487-07
46 USERS
5-12
22'10" X 22' X 12'
7 FT
2500 SQ FT
50 X 50'

NORTHPOINT CHILDCARE

RAPID CITY, SD