11SV006

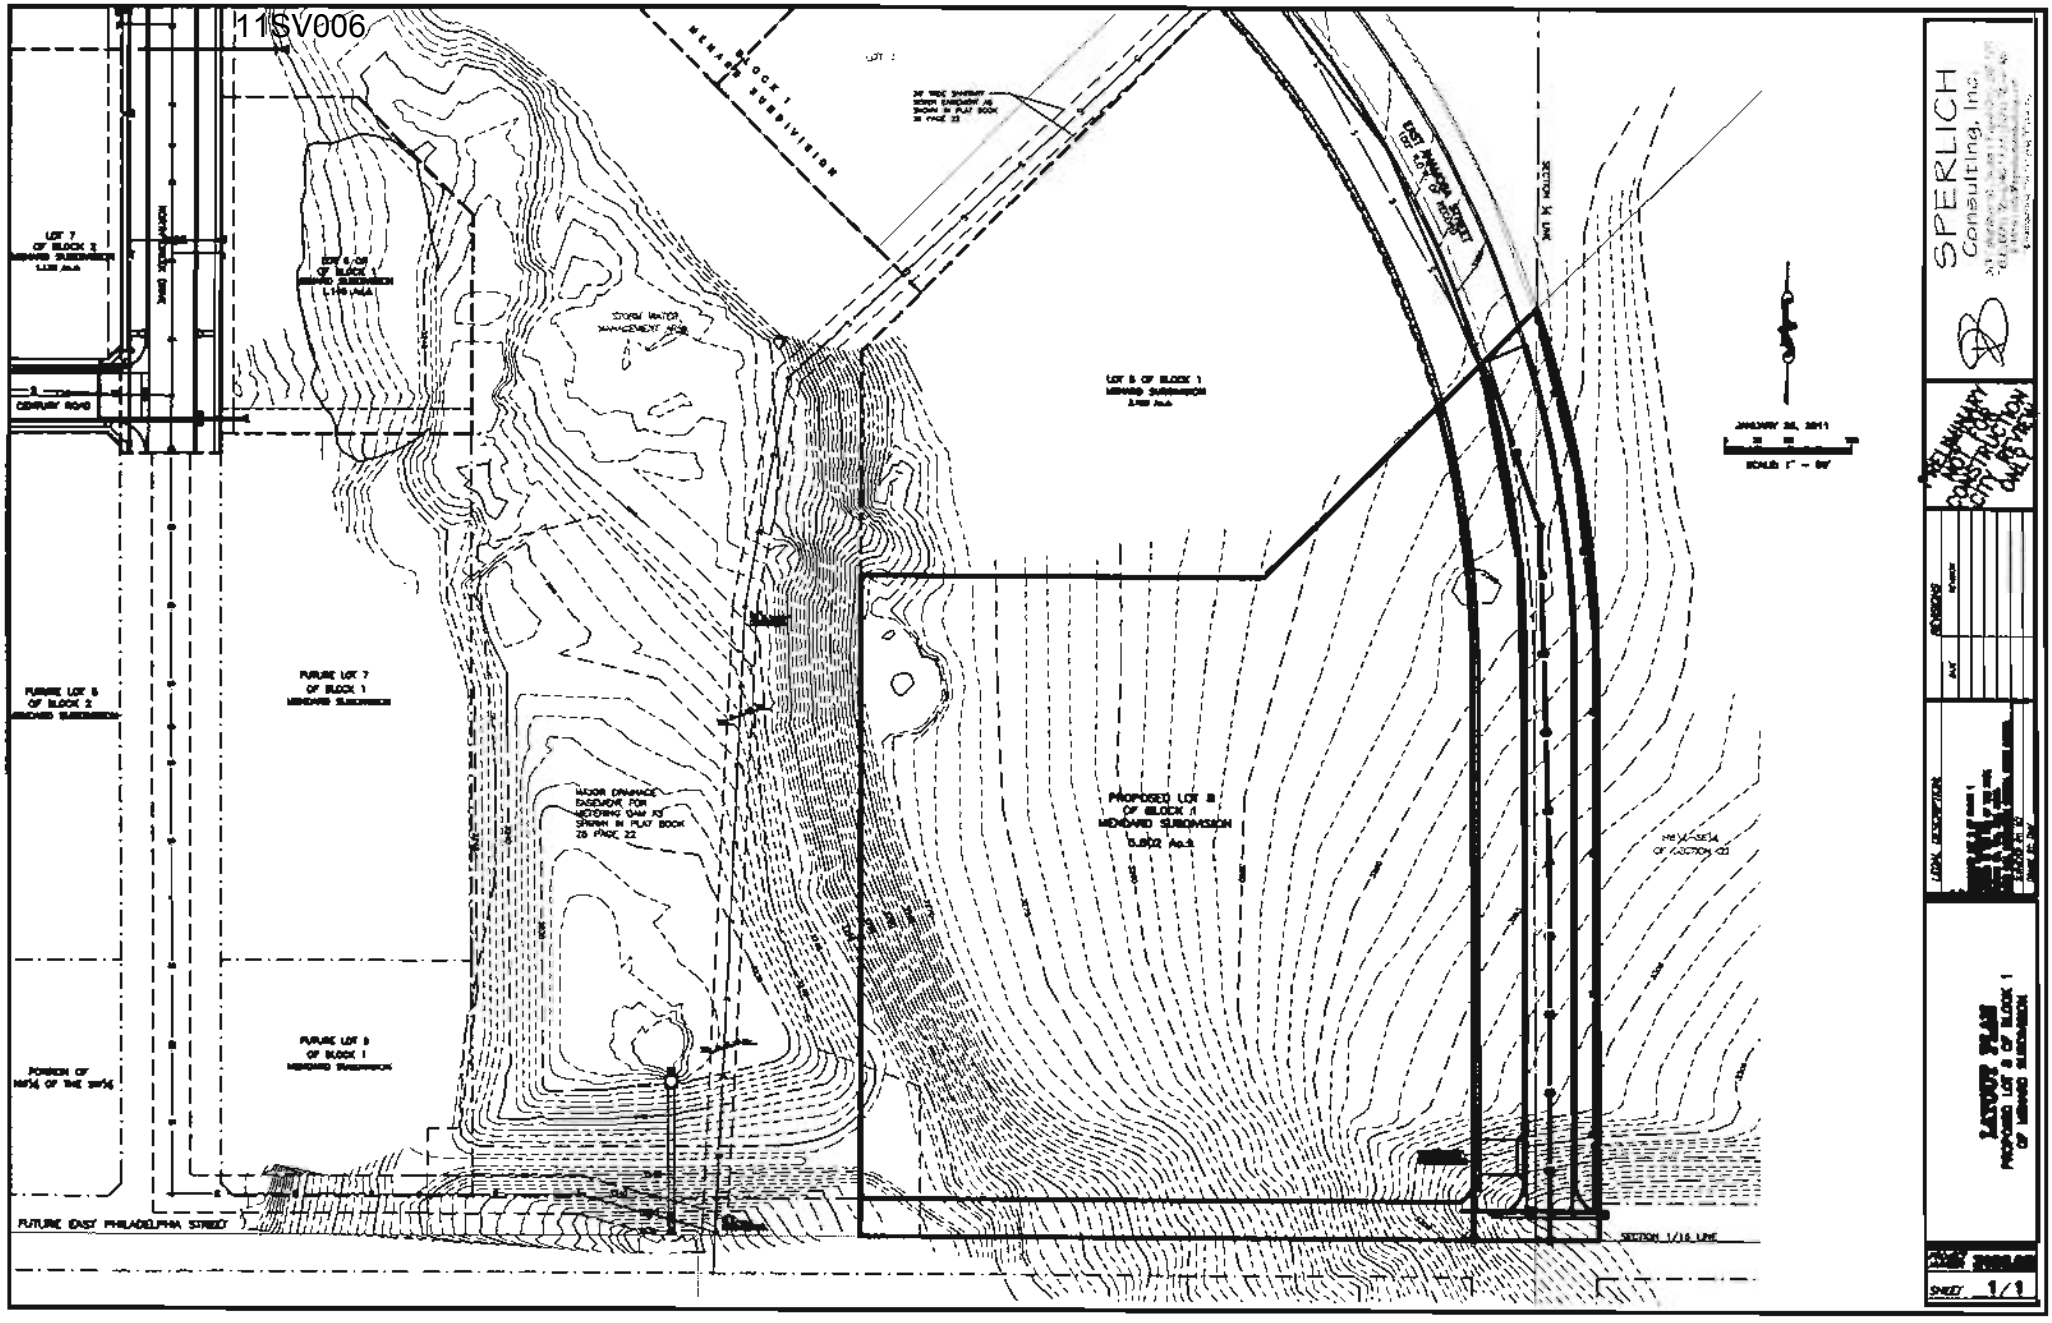
MENARD SUBDIVISION
LOT 7 OF BLOCK 2 MENARD SUBDIVISION 1.155 Ac±
LOT 6 OF BLOCK 1 MENARD SUBDIVISION 1.149 Ac±
CENTURY ROAD
STORM WATER MANAGEMENT AREA
LOT 5 OF BLOCK 1 MENARD SUBDIVISION 3.998 Ac±
FUTURE LOT 5 OF BLOCK 2 MENARD SUBDIVISION
FUTURE LOT 7 OF BLOCK 1 MENARD SUBDIVISION
FUTURE LOT 8 OF BLOCK 1 MENARD SUBDIVISION
PROPOSED LOT 8 OF BLOCK 1 MENARD SUBDIVISION 5.802 Ac±
MAJOR DRAINAGE EASEMENT FOR RETAINING DAM AS SHOWN IN PLAT BOOK 28 PAGE 22
POINT OF BEGINNING
FUTURE EAST PHILADELPHIA STREET
SECTION 1/16 LINE
SECTION 34 LINE
SCALE: 1" = 60'
SPERLICH Consulting, Inc.
SHEET 1/1