PW121311-16

PLAT OF

LOTS 8 THROUGH 12 OF BLOCK 8, LOTS 5 THROUGH 9 OF BLOCK 9, LOTS 17 THROUGH 23 OF BLOCK 10, LOTS 4 THROUGH 18 OF BLOCK 11, AND LOTS 1 THROUGH 10 OF BLOCK 13, ELKS COUNTRY ESTATES

(FORMERLY A PORTION OF TRACT 1 OF THE E½ OF SECTION 16, T1N, R8E, B.H.M.)
LOCATED IN THE SE¼,
SECTION 16, T1N, R8E, B.H.M.,
RAPID CITY, PENNINGTON COUNTY, SOUTH DAKOTA

08PL116

NO SCALE
SEPTEMBER 30, 2005

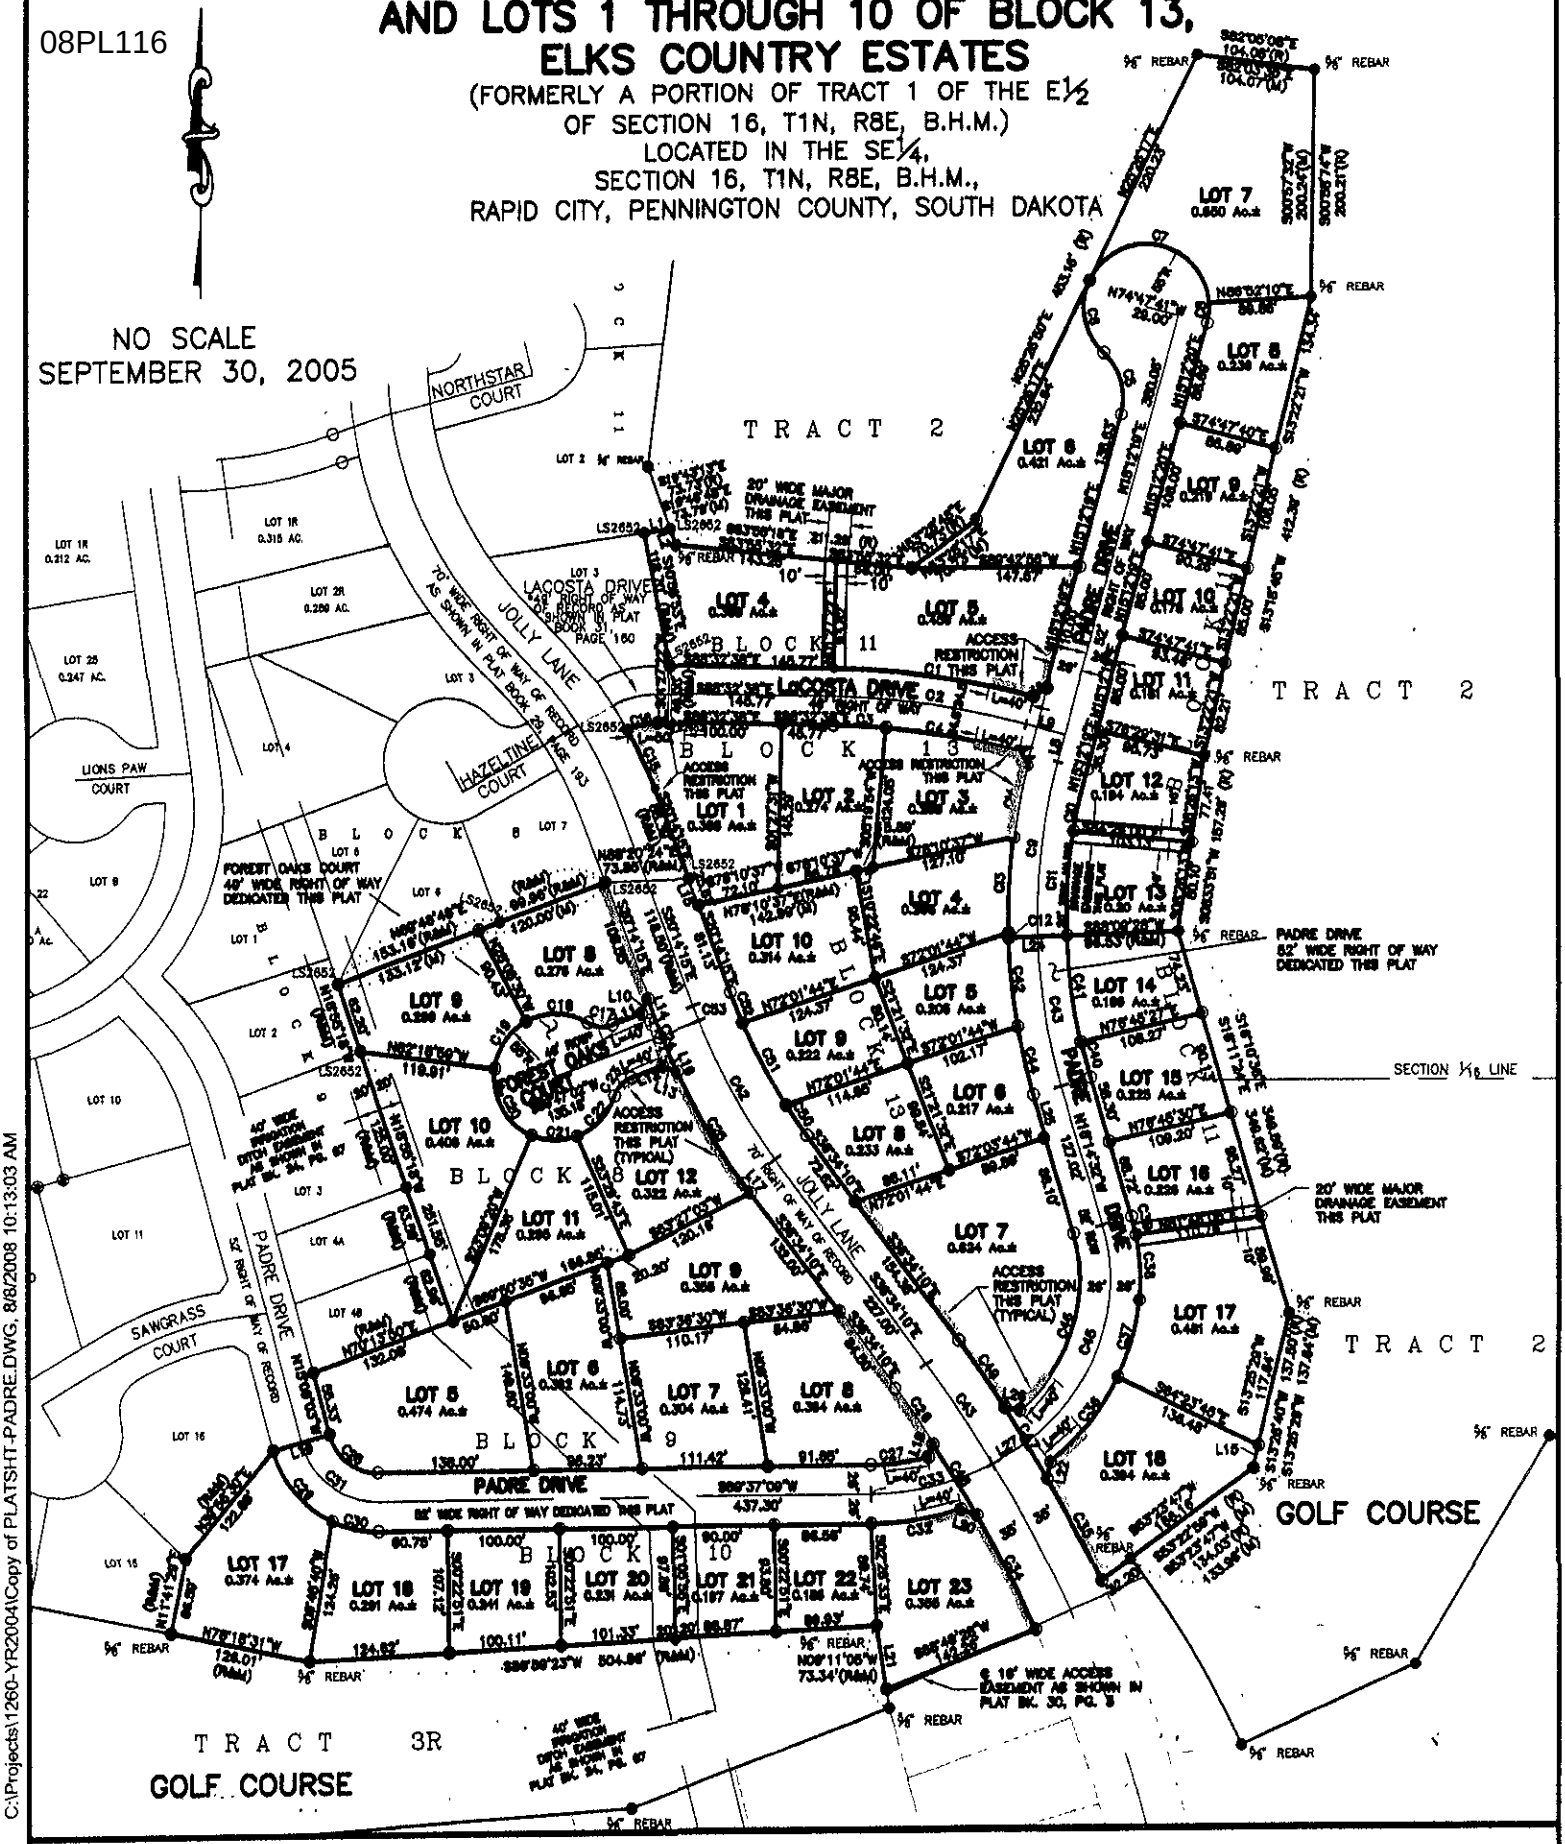

PREPARED BY: SPERLICH CONSULTING, INC. * 821 1/2 COLUMBUS STREET RAPID CITY SD 57701 * (605) 721-4040

C:\Projects\1260-YR2004\Copy of PLATSHT-PADRE.DWG, 8/8/2008 10:13:03 AM