PW013112-33

LEGEND

- Existing Bridge
- Proposed Bridge
- Alternative Bridge
- Existing Sanitary Sewer Main
- Existing Water Main
- Existing Bike Path Alignment
- Proposed Bike Path Alignment
- Alternative Proposed Bike Path Alignment
- Future Bike Path Alignment
- Proposed Bike Trail Alignment
- Future Bike Trail Alignment
- Existing Trailhead Parking Within Study Area
- Future Trailhead Parking Within Study Area
- Rapid Ride Bus Route Stops Near Study Areas

Note:
Only existing and future bike paths, routes, and trails within the project study area vicinities are shown. See Rapid City area Metropolitan Planning Organization Bikway Walkway Plan for Comprehensive planning map.

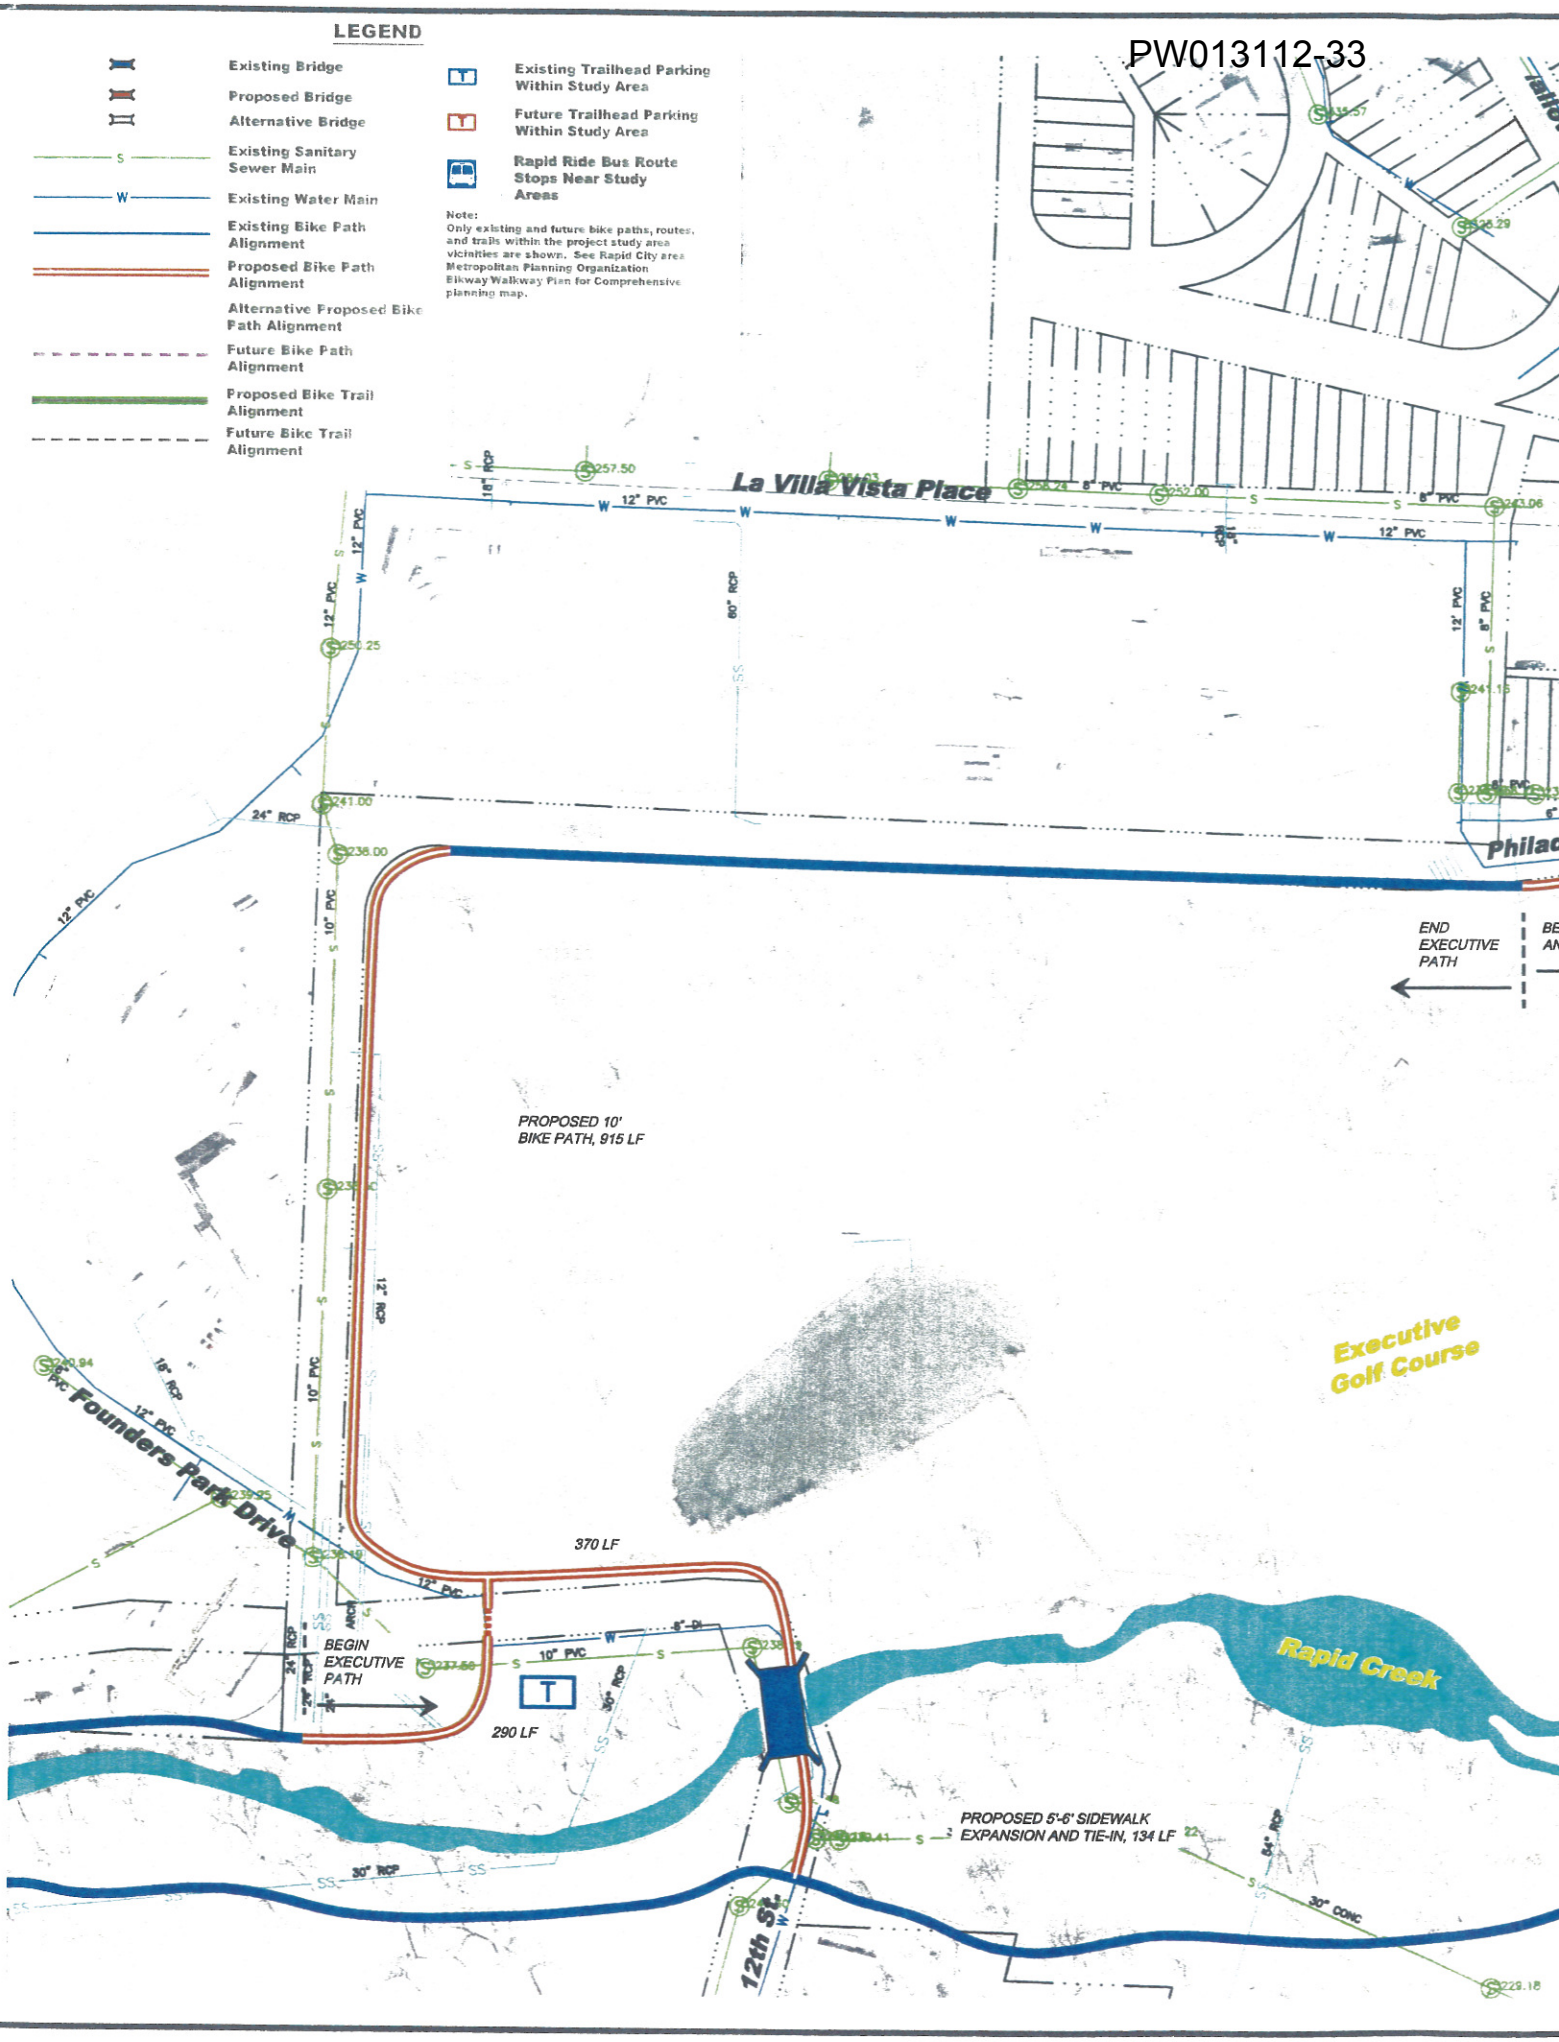

March 04, 2010 7:51:22 a.m.
Drawing: 09158-ALL.DWG (Schille) (\\MAIN-DATA\CETEC\PROJECTS & PROPOSALS\09158.00 GREENWAY PEDESTRIAN & BIKE PATH EXTENSION\DRAWINGS\)