PW013112-33

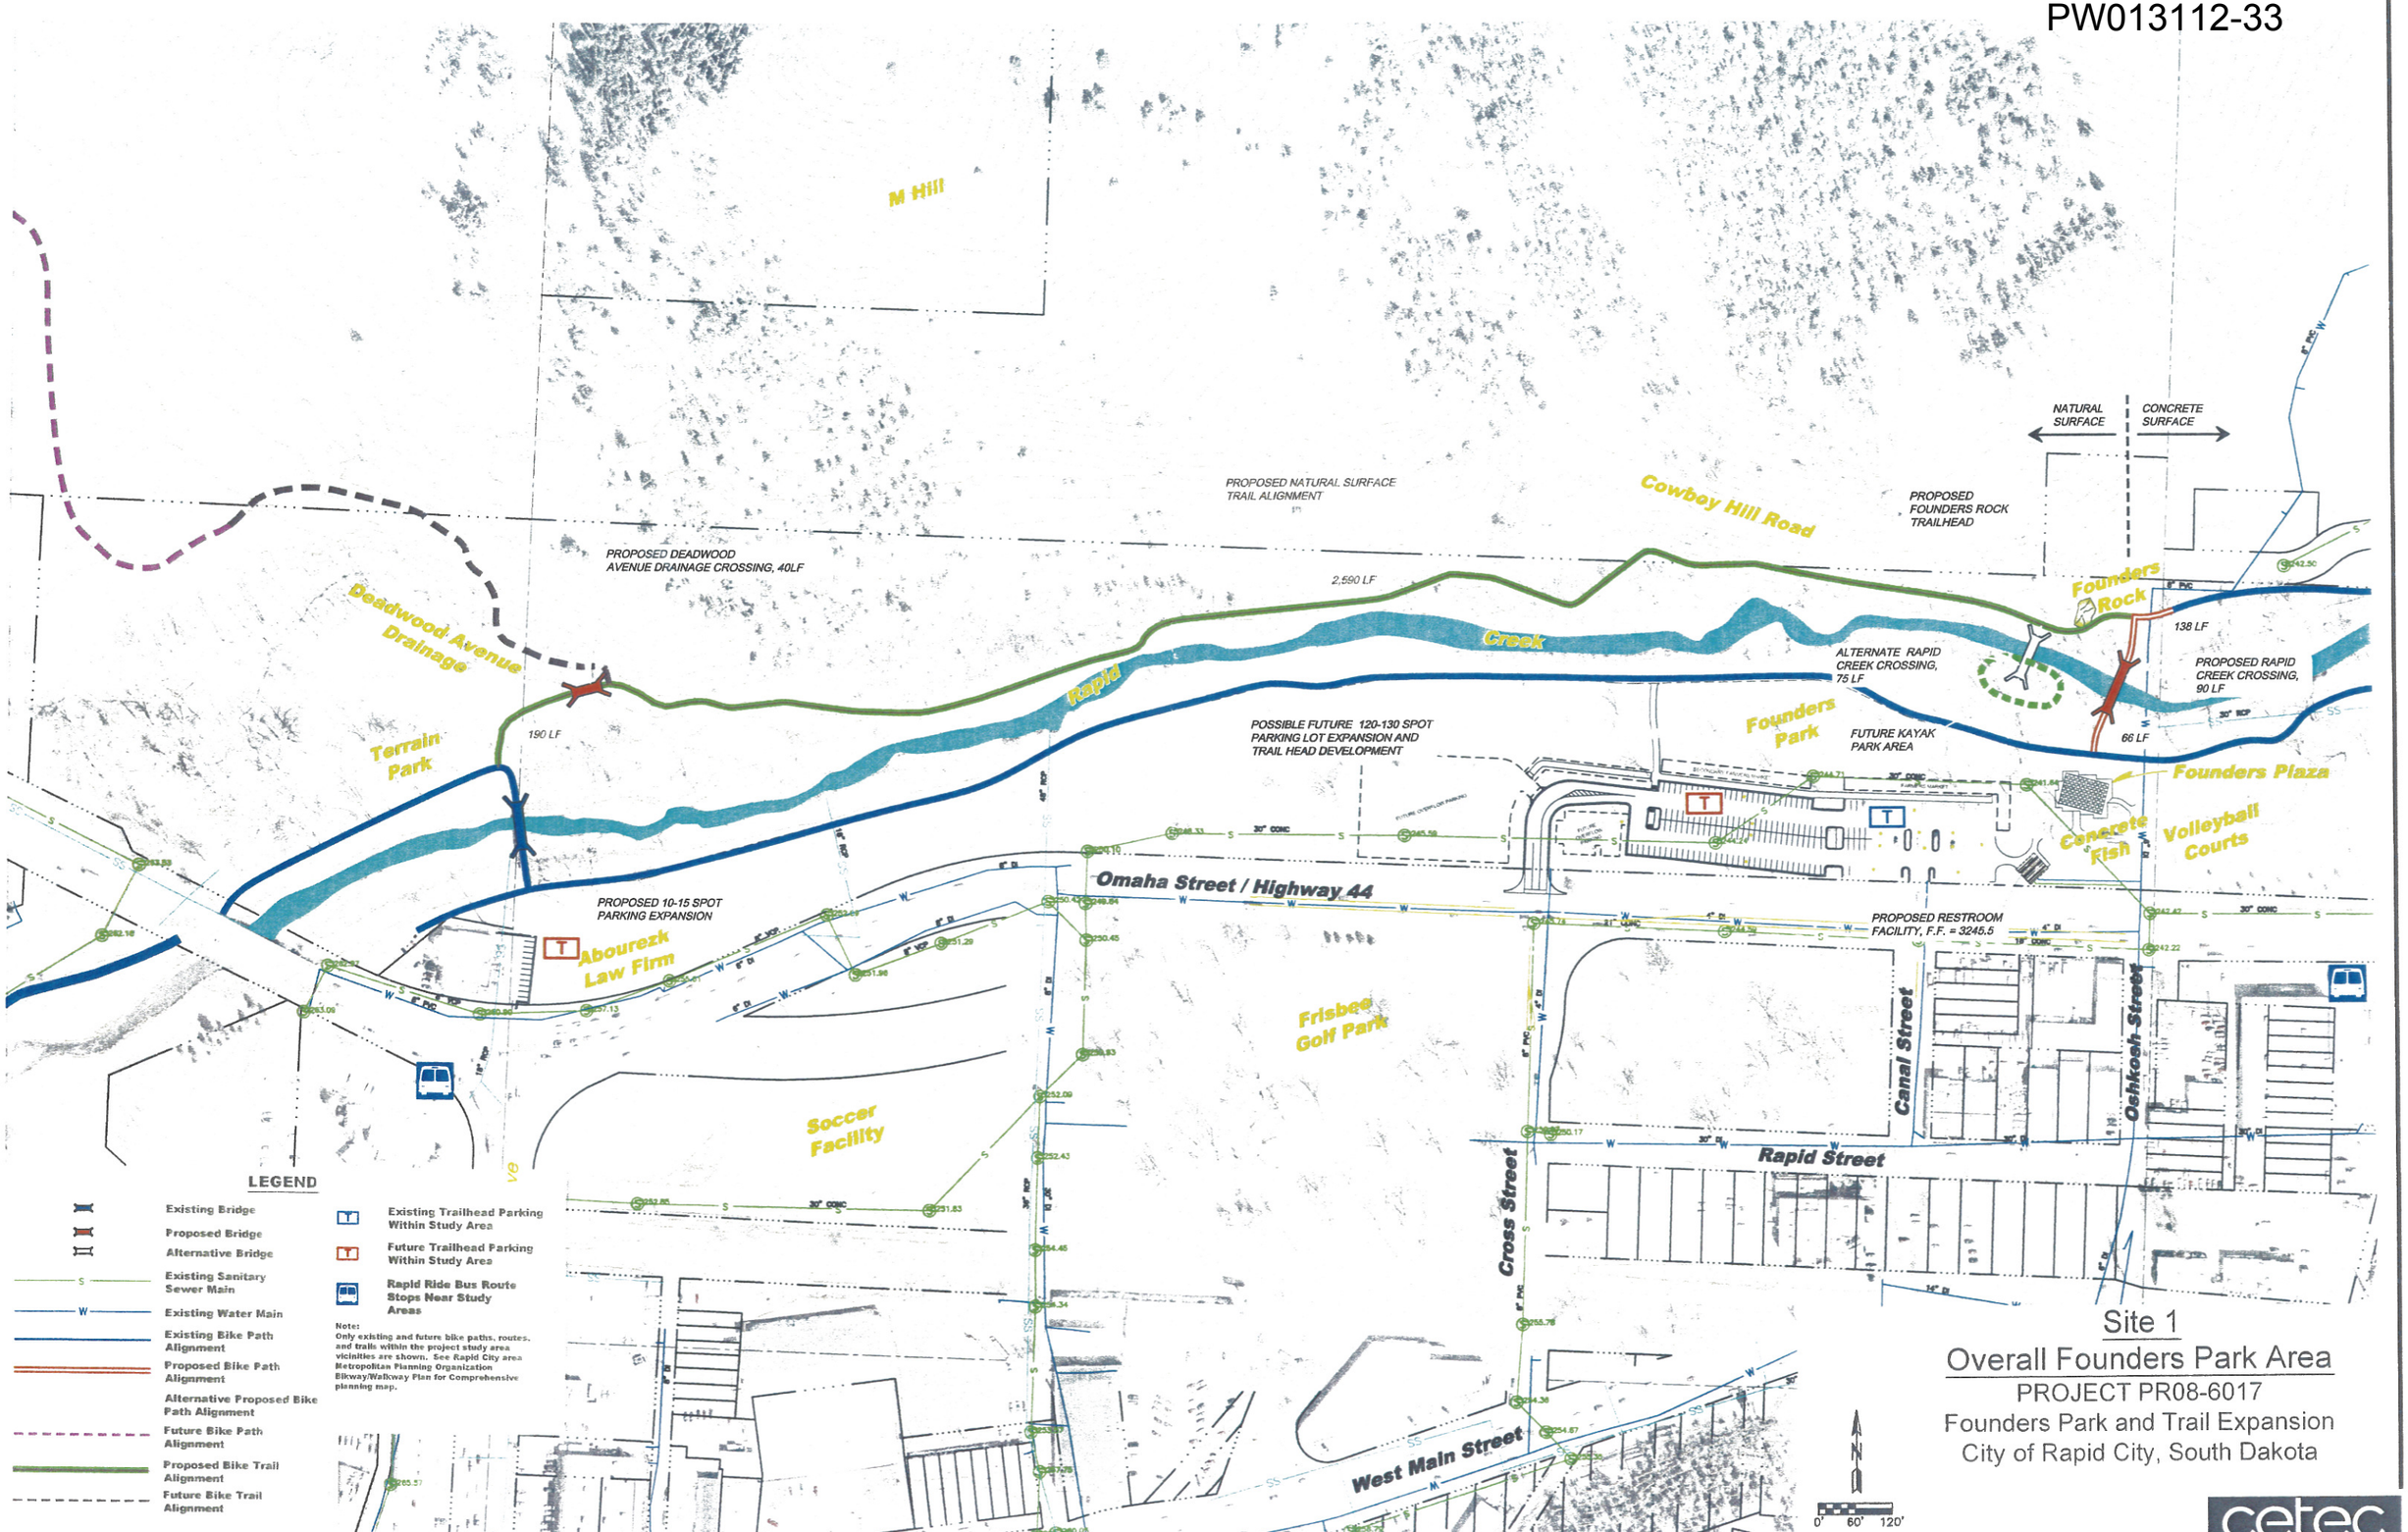

Site 1

Overall Founders Park Area

PROJECT PR08-6017

Founders Park and Trail Expansion

City of Rapid City, South Dakota

cetec

March 04, 2010 7:51:22 a.m.
Drawing: 09158-ALL.DWG (Schilke) (\\MAIN-DATA\CETEC\PROJECTS & PROPOSALS\09158.00 GREENWAY PEDESTRIAN & BIKE PATH EXTENSION\DRAWINGS\)