13PL060

PLAT OF

LOTS 16 THROUGH 19 OF BLOCK 1, LOTS 14 THROUGH 15 OF BLOCK 2, AND LOTS 8 THROUGH 13 OF BLOCK 4, PRAIRIE MEADOWS SUBDIVISION

(formerly a portion of Tract A of Prairie Meadows Subdivision and a portion of "Government" Lot 4 of Section 18, T2N, R8E, B.H.M.)

LOCATED IN "GOVERNMENT" LOT 4,
SECTION 18, T2N, R8E, B.H.M.,
RAPID CITY, PENNINGTON COUNTY, SOUTH DAKOTA

0.488 Ac.±	SIGNAL DRIVE
0.307 Ac.±	CU DRIVE
0.795 Ac.±	TOTAL

PRELIMINARY

PREPARED BY: SPERLICH CONSULTING, INC. • 821 COLUMBUS STREET, SUITE 1 RAPID CITY SD 57701 • (605) 721-4040

2011_1

PRELIMINARY PLAT OF PRAIRIE MEADOWS SUBDIVISION PHASE 2

LEGAL DESCRIPTION

REVISIONS

SPERLICH Consulting, Inc.
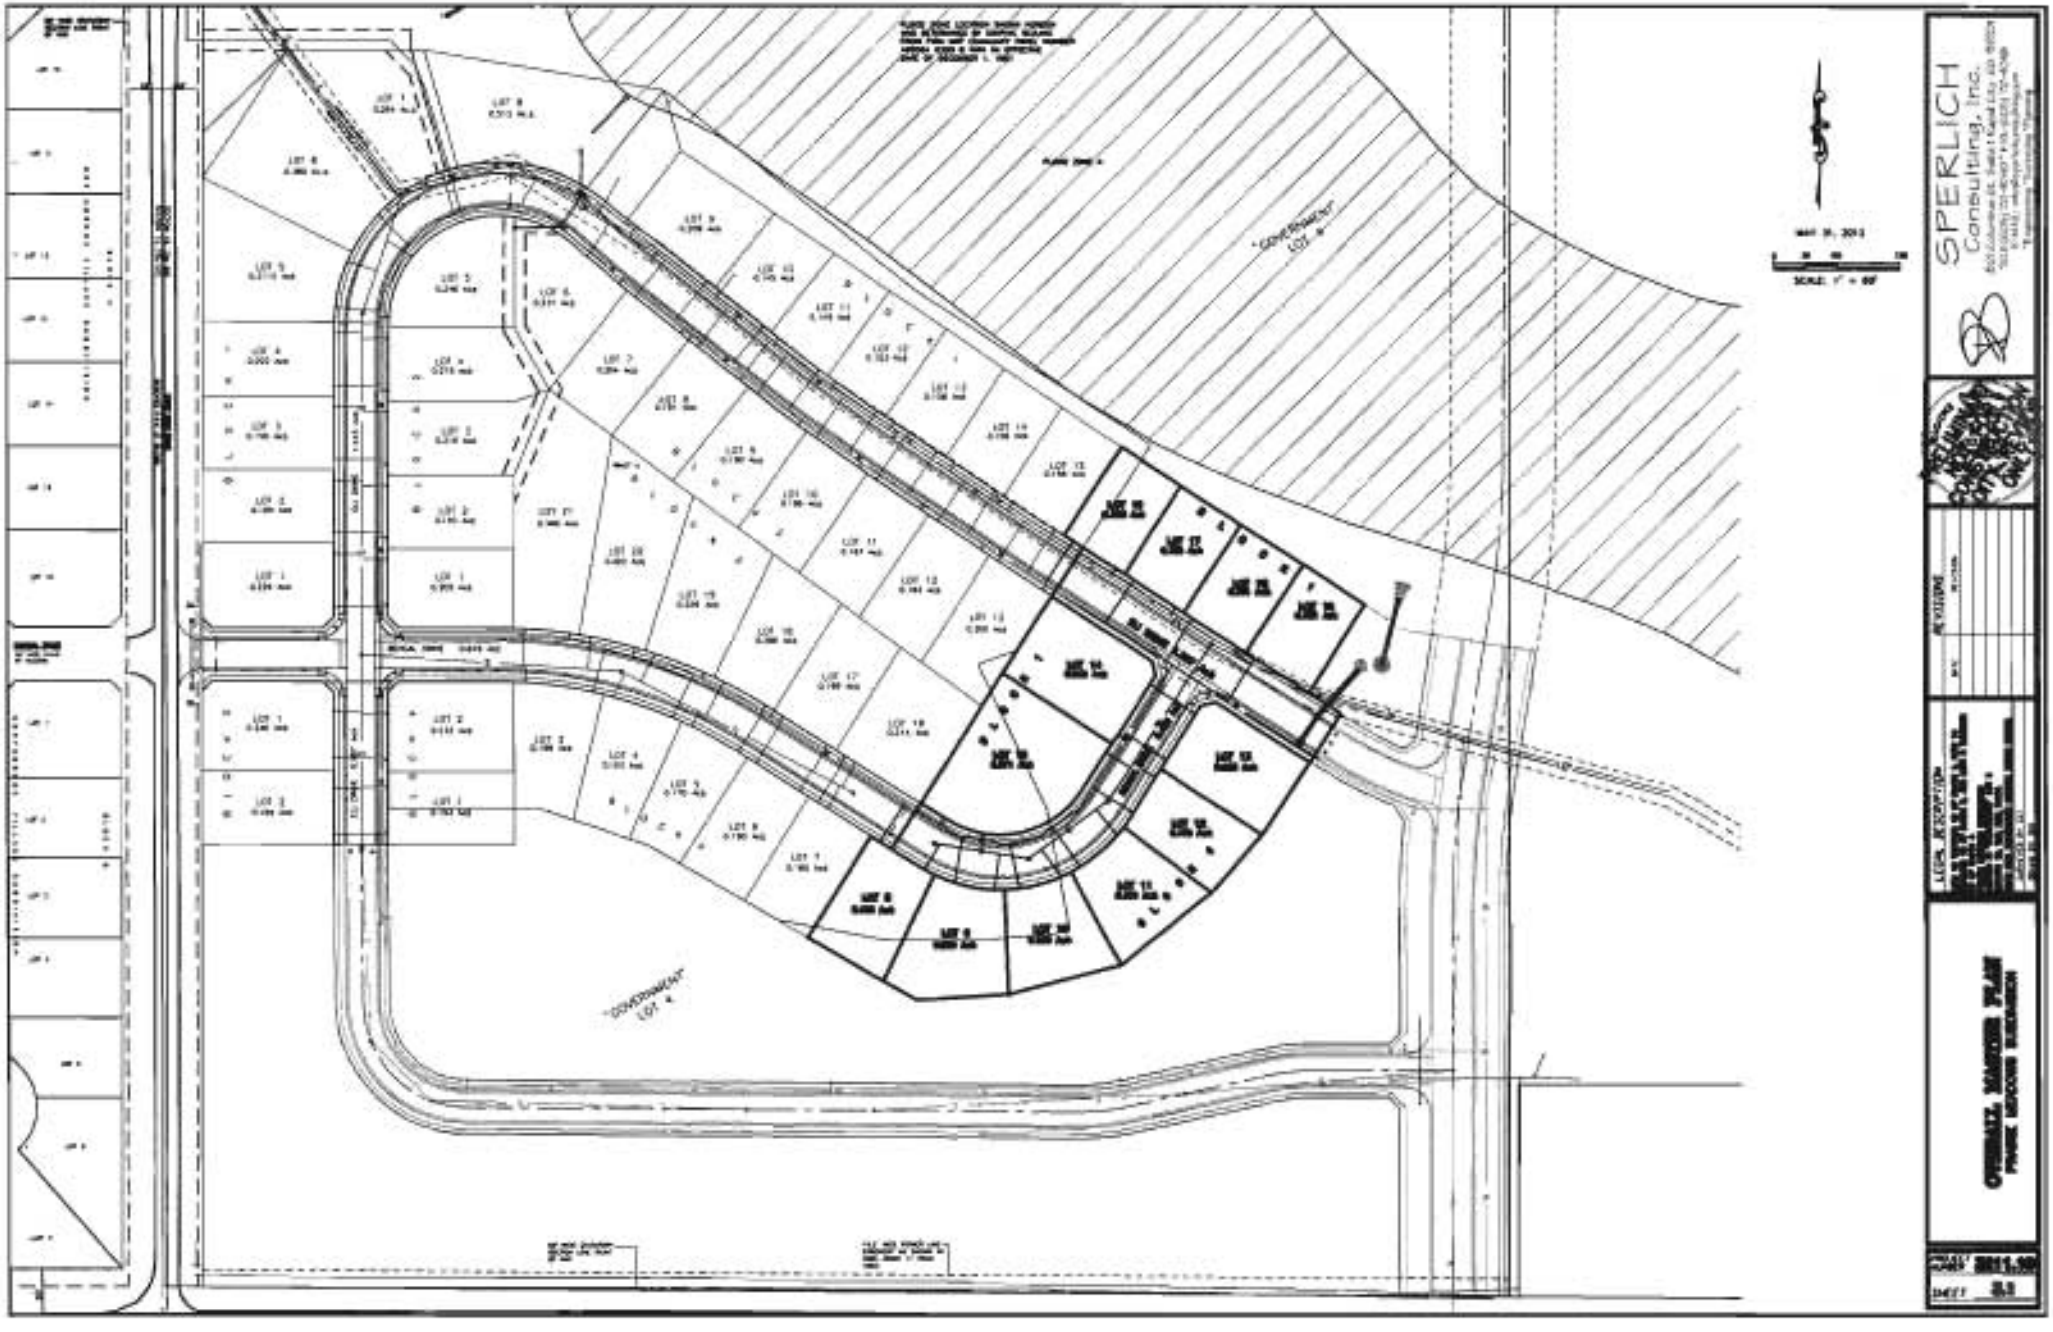
13PL060