03PL105

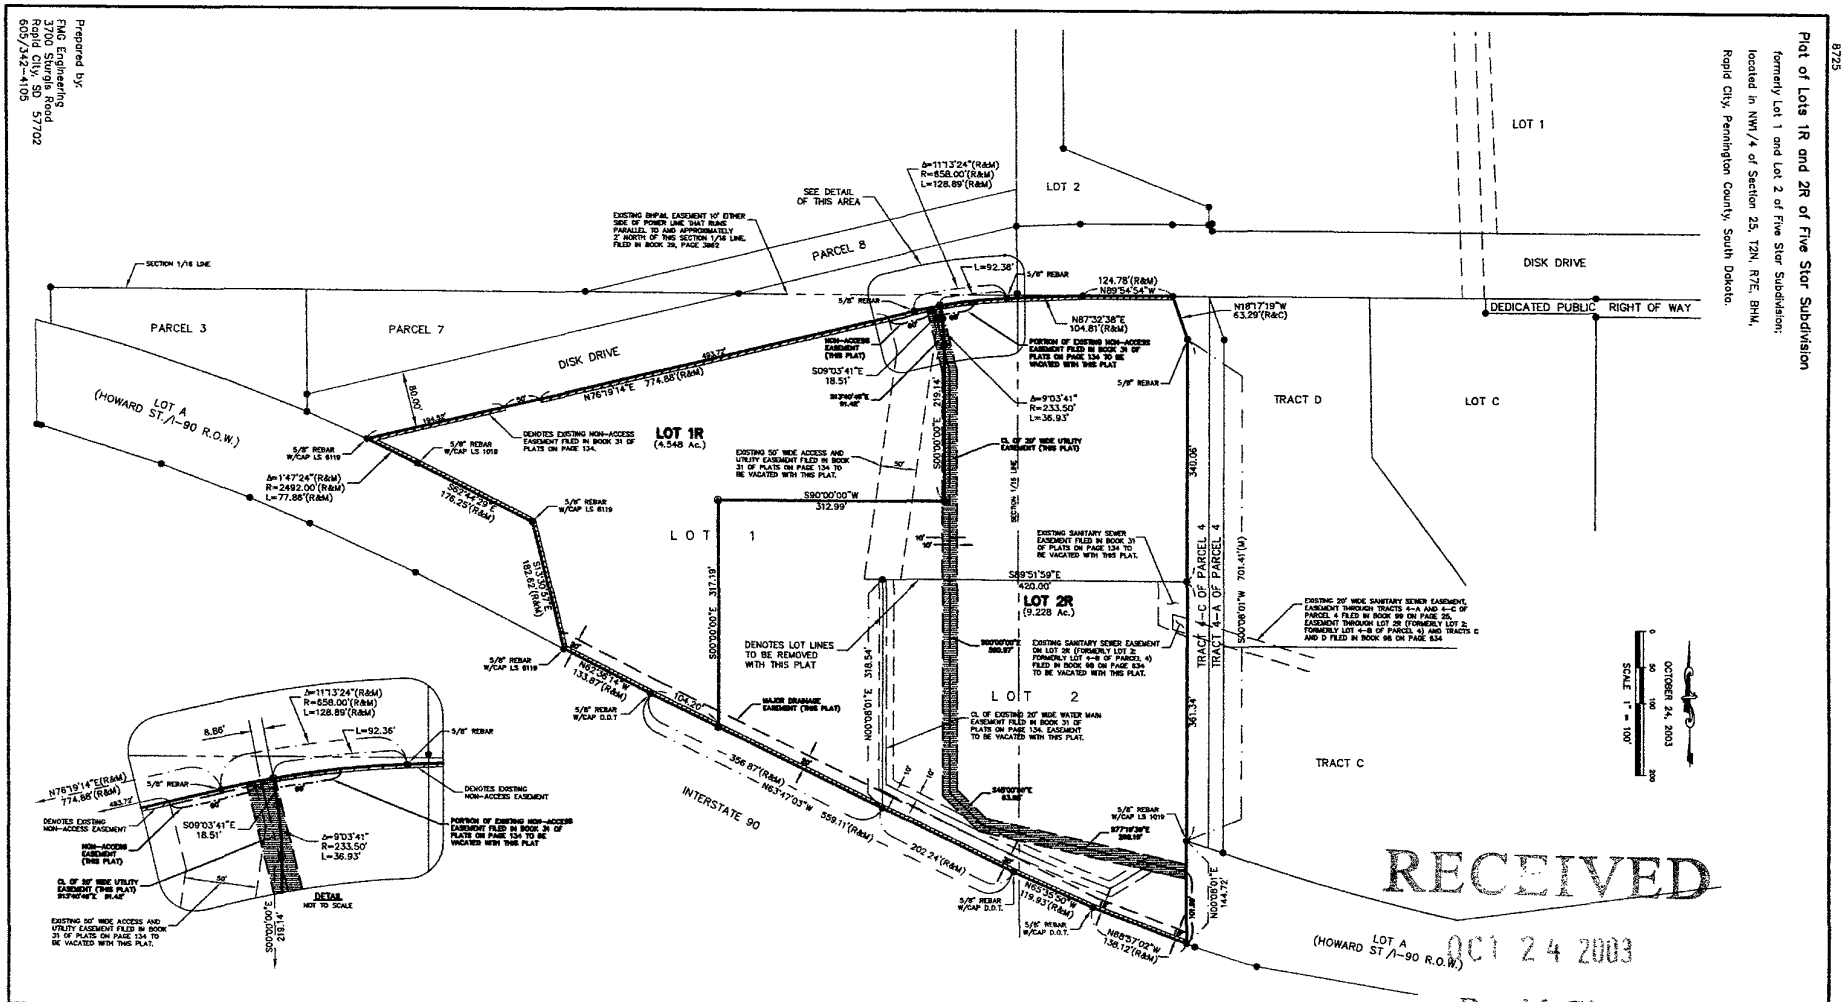
Plat of Lots 1R and 2R of Five Star Subdivision
formerly Lot 1 and Lot 2 of Five Star Subdivision;
located in NW1/4 of Section 25, T2N, R7E, BHM,
Rapid City, Pennington County, South Dakota.
Prepared by:
FMG Engineering
3700 Sturgis Road
Rapid City, SD 57702
605/342-4105
KS
8725
SHEET 1 OF 2
LOT 1
LOT 2
DISK DRIVE
DEDICATED PUBLIC RIGHT OF WAY
PARCEL 3
PARCEL 7
PARCEL 8
LOT A
(HOWARD ST./I-90 R.O.W.)
LOT 1R
(4.548 Ac.)
LOT 2R
(9.228 Ac.)
TRACT D
TRACT C
TRACT 4-C OF PARCEL 4
TRACT 4-A OF PARCEL 4
INTERSTATE 90
SEE DETAIL OF THIS AREA
DENOTES LOT LINES TO BE REMOVED WITH THIS PLAT
DETAIL
NOT TO SCALE
SCALE 1" = 100'
OCTOBER 24, 2003
RECEIVED
OCT 24 2003
Rapid City
Planning Department