PLAT of LOT H1

SHOWING A TRACT OF LAND FOR HIGHWAY PURPOSES IN THE
NW1/4 OF THE SW1/4 SECTION 20, T1N, R9E, B.H.M.
RAPID CITY, PENNINGTON COUNTY, SOUTH DAKOTA

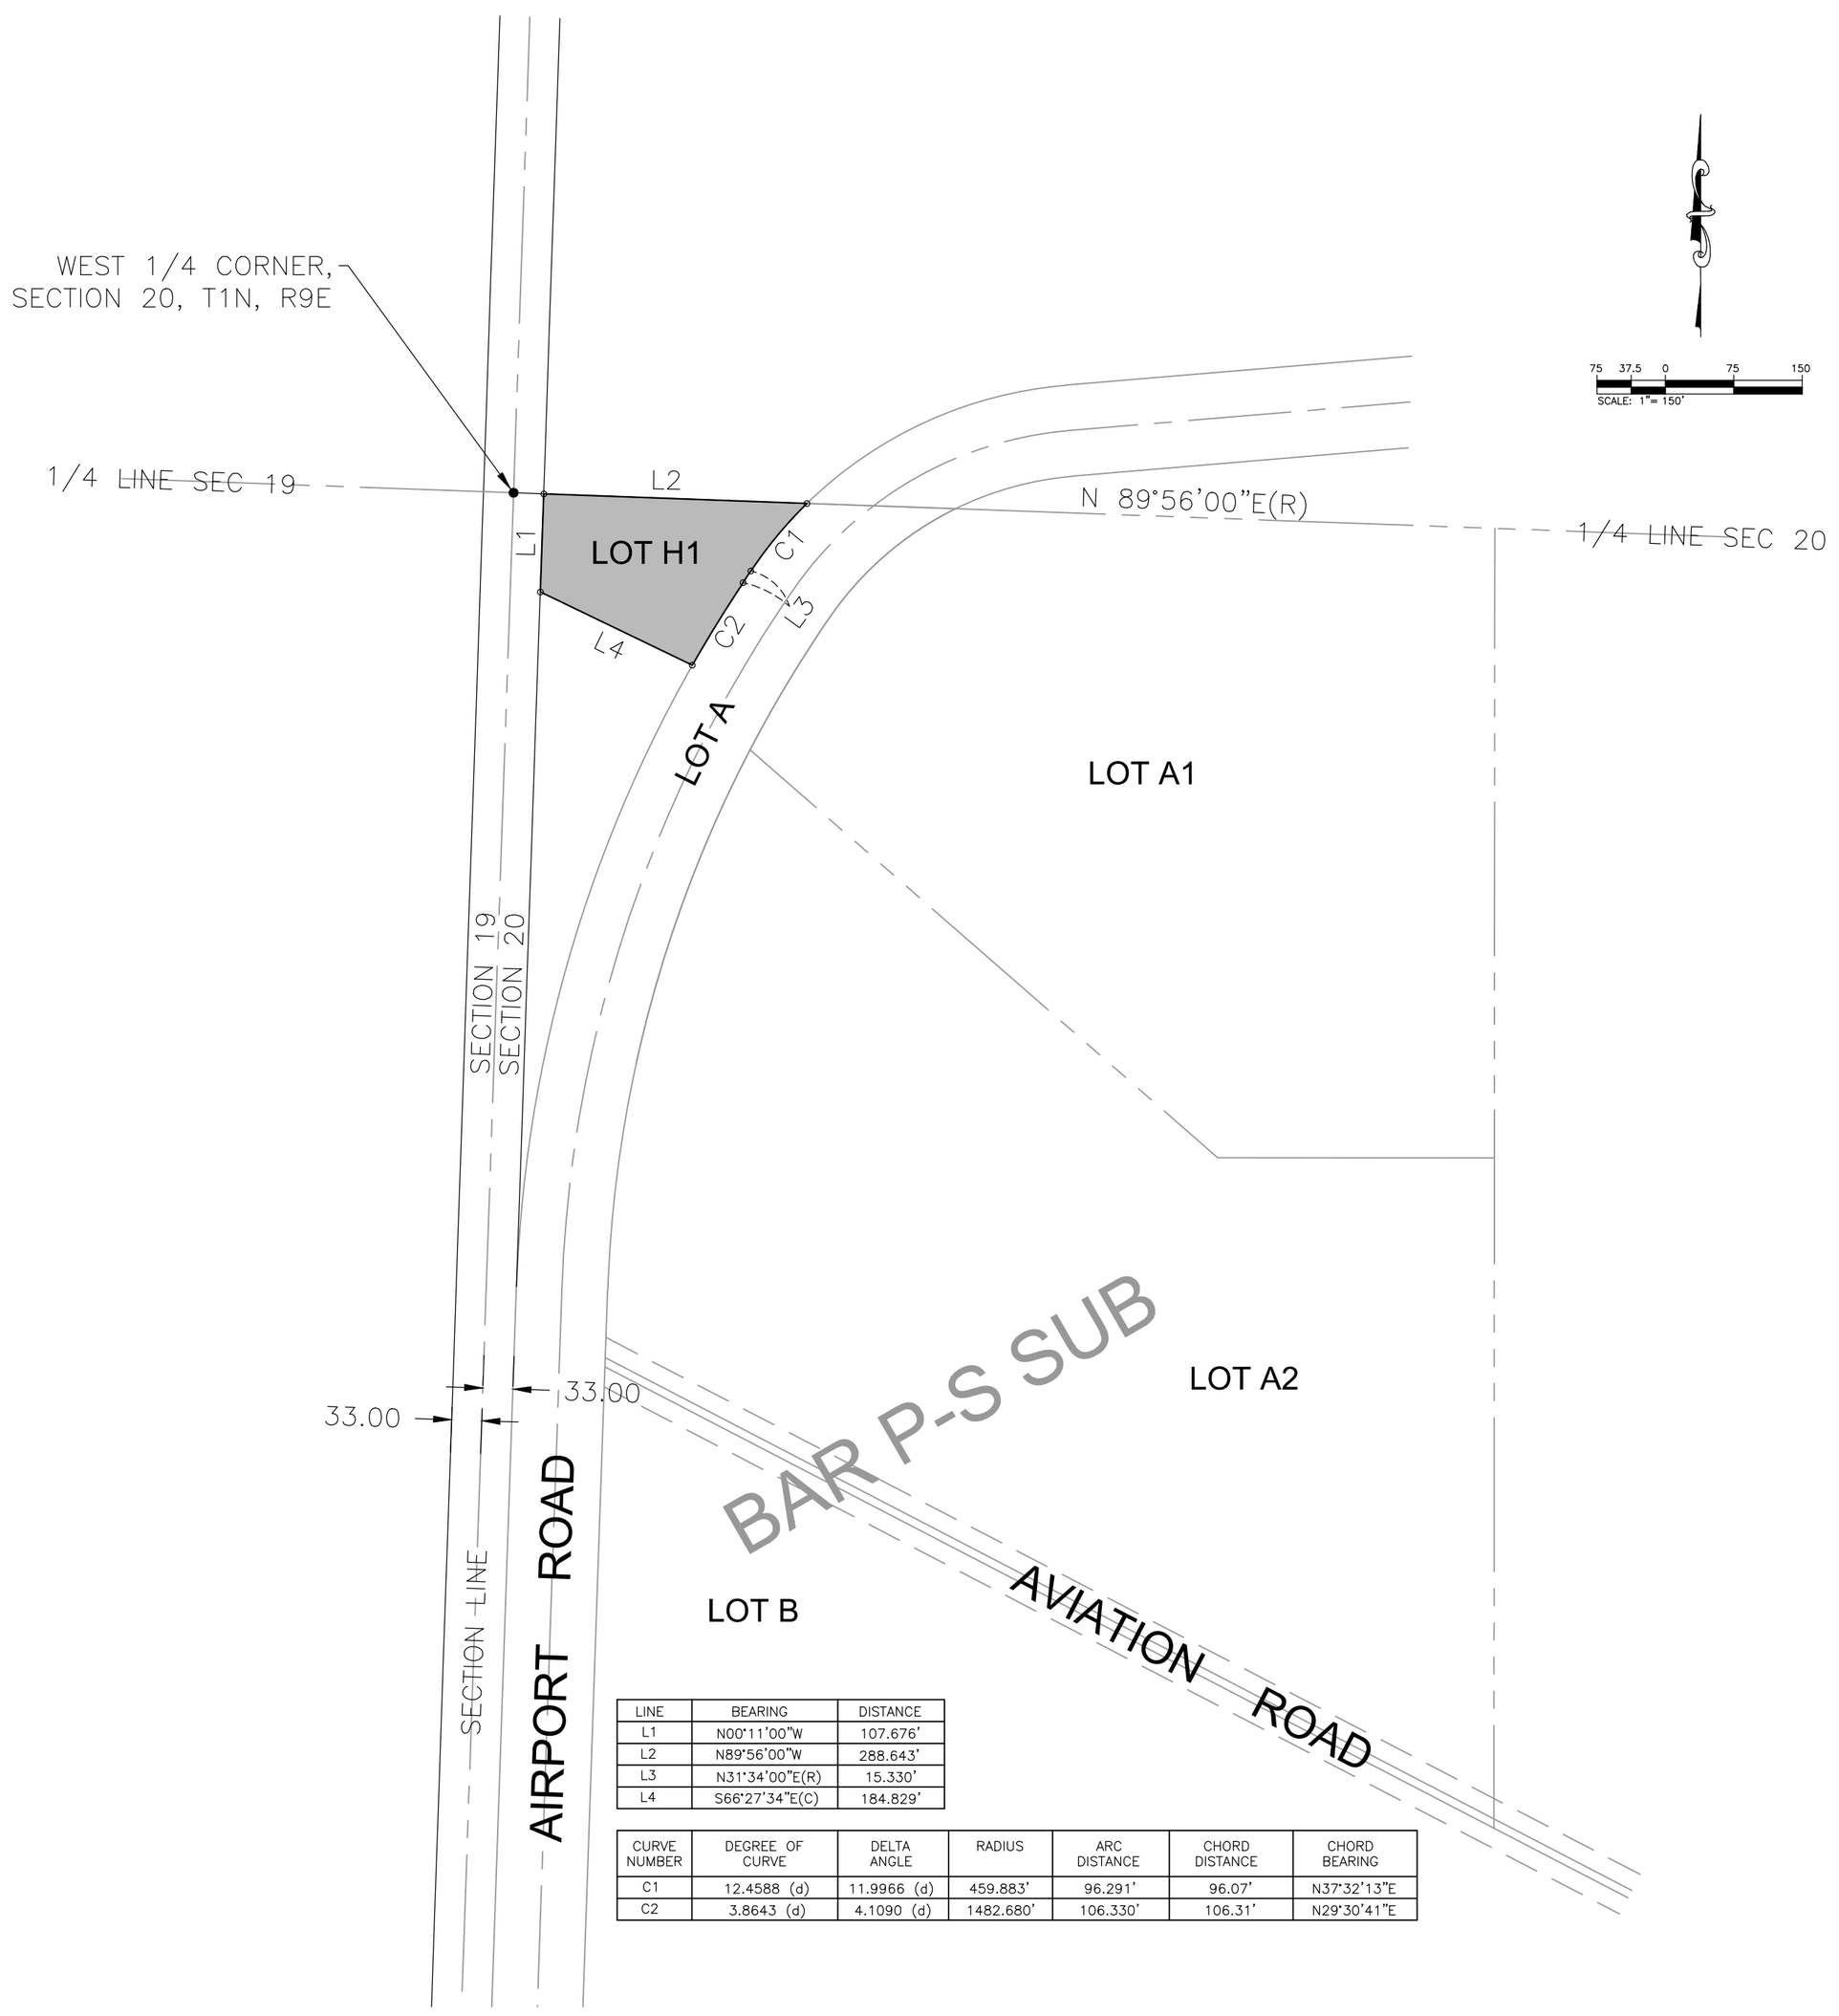

LINE	BEARING	DISTANCE
L1	N00°11'00"W	107.676'
L2	N89°56'00"W	288.643'
L3	N31°34'00"E(R)	15.330'
L4	S66°27'34"E(C)	184.829'

CURVE NUMBER	DEGREE OF CURVE	DELTA ANGLE	RADIUS	ARC DISTANCE	CHORD DISTANCE	CHORD BEARING
C1	12.4588 (d)	11.9966 (d)	459.883'	96.291'	96.07'	N37°32'13"E
C2	3.8643 (d)	4.1090 (d)	1482.680'	106.330'	106.31'	N29°30'41"E

PREPAIRED BY:

CITY OF RAPID CITY PUBLIC WORKS DEPARTMENT
ENGINEERING SERVICES DIVISION

DRAWN BY M. PAULSON DATE 8/26/2010
CHECKED BY D. TECH DATE 8/26/2010

SURVEYOR'S CERTIFICATE

I, DALE E. TECH, REGISTERED LAND SURVEYOR, NO. 7253 IN AND FOR THE CITY OF RAPID CITY, STATE OF SOUTH DAKOTA, DO HEREBY CERTIFY THAT AS ORDERED BY THE CITY OF RAPID CITY THE TRACT OF LAND AS SHOWN ON THIS PLAT HAS BEEN SURVEYED AT MY DIRECTION AND UNDER MY CONTROL, AND SUCH TRACT OF LAND SHALL BE HEREAFTER KNOWN BY THE LOT NUMBER AS DESIGNATED HEREIN. THE LOCATION AND DIMENSIONS OF THE TRACT ARE SHOWN ON THIS PLAT.

IN WITNESS WHEREOF, I HAVE SET MY HAND AND SEAL THIS_____DAY OF_____A..D., 20___ _____

DALE E. TECH
REGISTERED LAND SURVEYOR
LS NO. 7253

REGISTERED PROFESSIONAL ENGINEER & LAND SURVEYOR
REG. NO. 7253
DALE E. TECH
SOUTH DAKOTA

OFFICE OF REGISTER OF DEEDS

STATE OF SOUTH DAKOTA
COUNTY OF PENNINGTON: SS #_____

FILED FOR RECORD THE _____DAY OF _____A.D., 20____, AT _____ .M., AND RECORDED IN THE BOOKS OF PLATS_____
ON PAGE _____THEREIN.

_____ BY _____
REGISTER OF DEEDS DEPUTY