01PD051

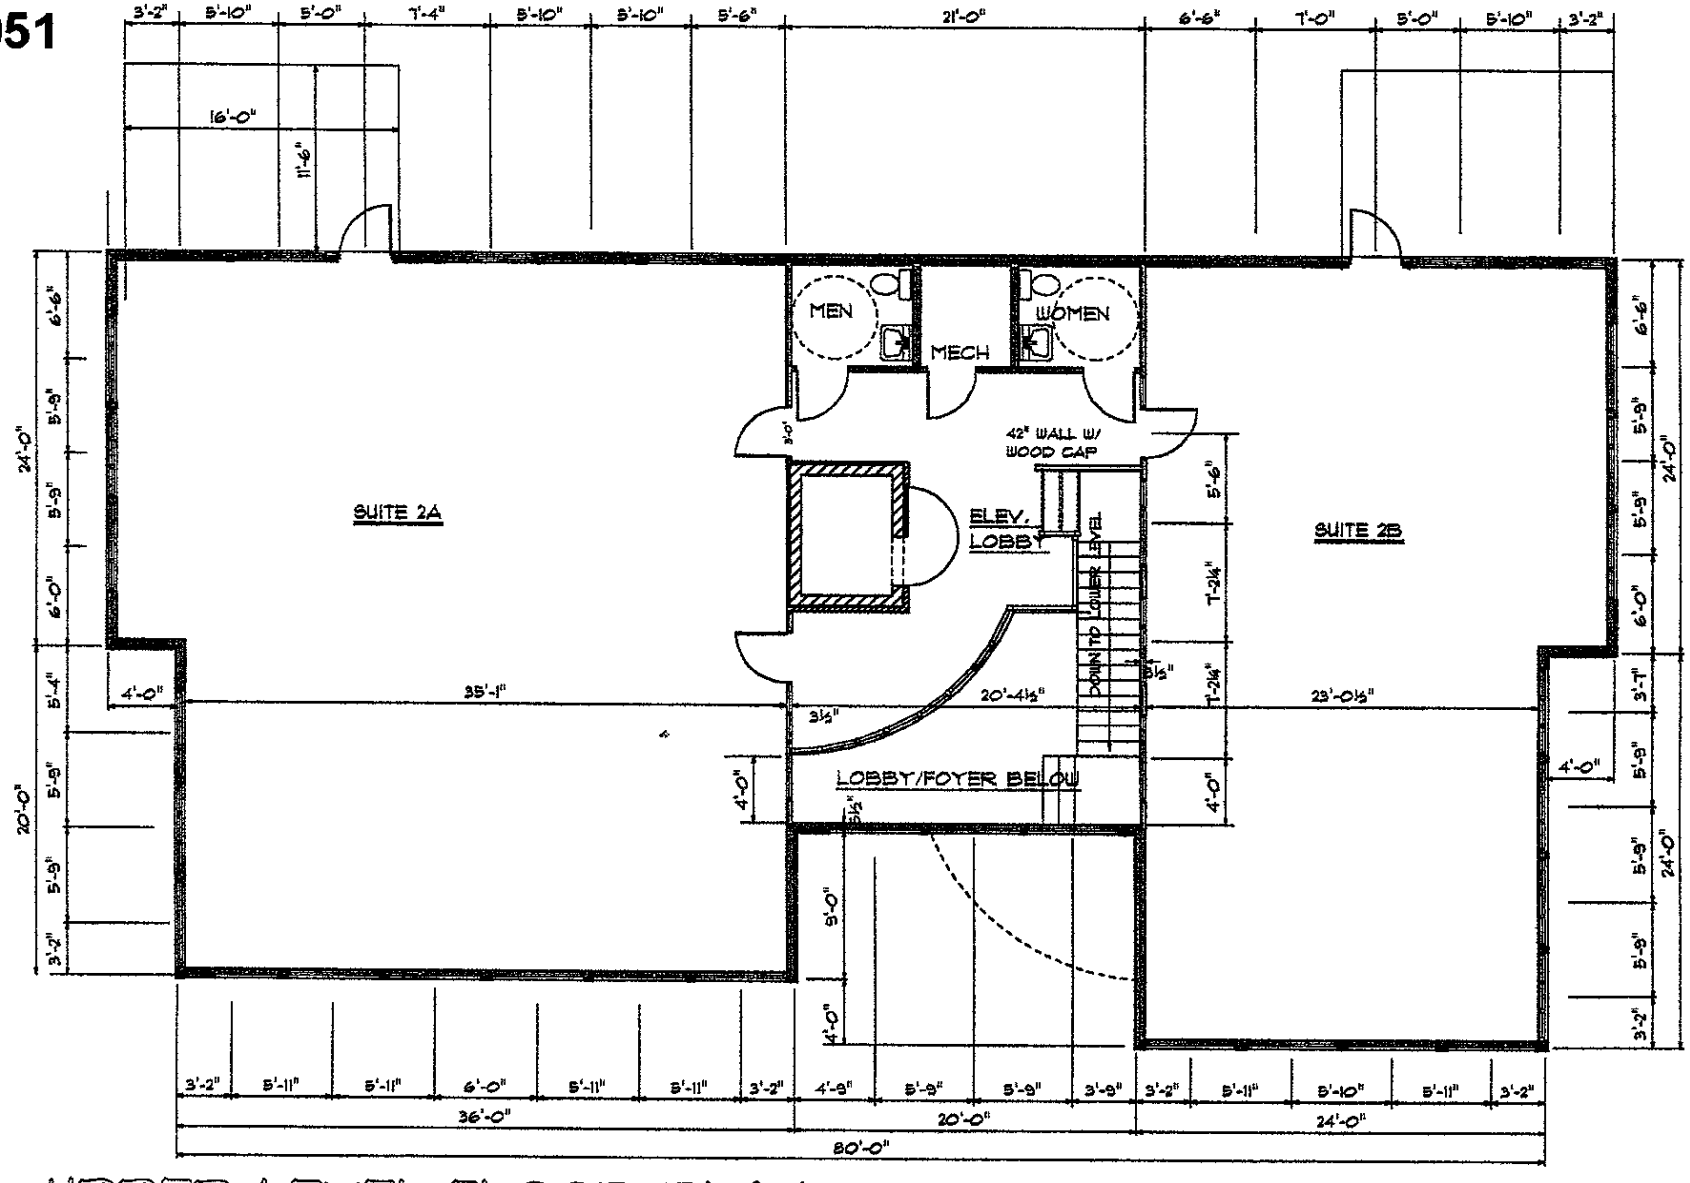

UPPER LEVEL FLOOR PLAN

PLAN NORTH

TOTAL UPPER LEVEL AREA = 3276 SF

01PD051

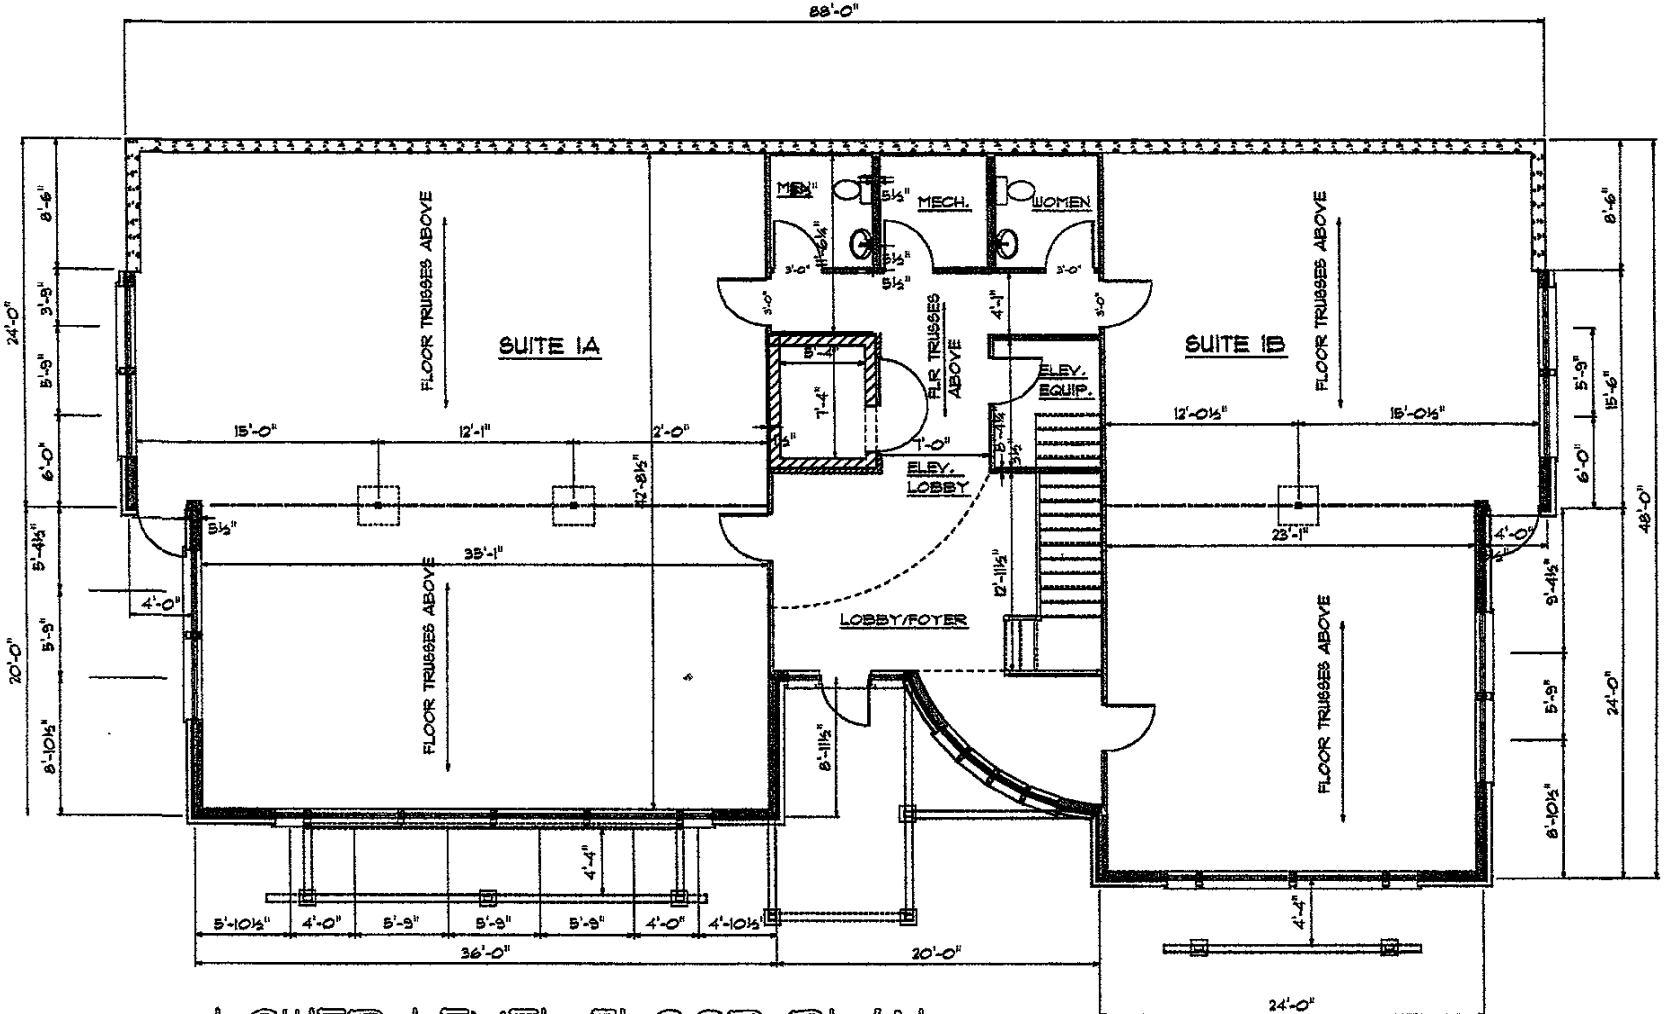

LOWER LEVEL FLOOR PLAN

TOTAL LOWER LEVEL AREA = 3634 SF