02SR011

PRINTED

SEP 19 2002

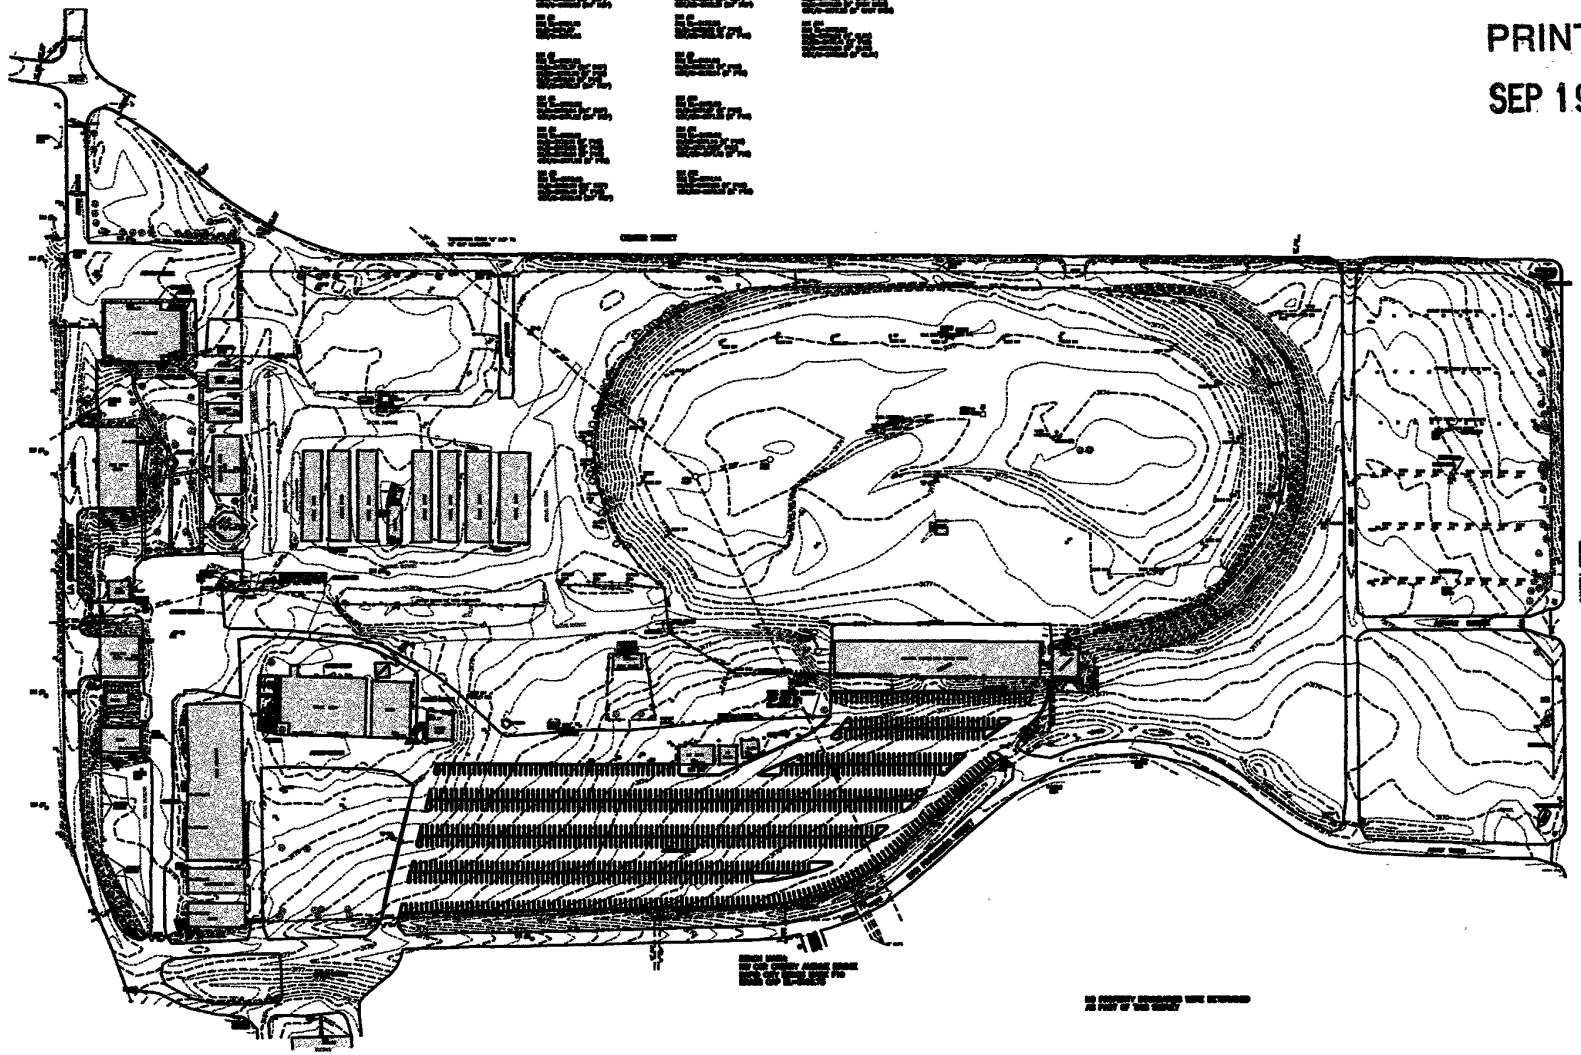

LOCATED IN THE E1/2
SECTION 6, T1N, R8E, BHM
RAPID CITY, PENNINGTON COUNTY, SOUTH DAKOTA

Renner & Sperlich Engineering Co.

PROPOSED PARKING LOT IMPROVEMENTS
EVENTS CENTER
PENNINGTON COUNTY FAIR GROUNDS
RAPID CITY, PENNINGTON COUNTY, SOUTH DAKOTA

2000

SHEET 1 OF 1