02PD068

HANSON SURVEYING & MAPPING

MICHAEL R. HANSON - R.L.S.
832 HORACE MANN DRIVE
RAPID CITY, SD 57701
605-388-9652

SCALE: 1"=100'

RECEIVED
JAN 14 2003
Rapid City
Planning Department

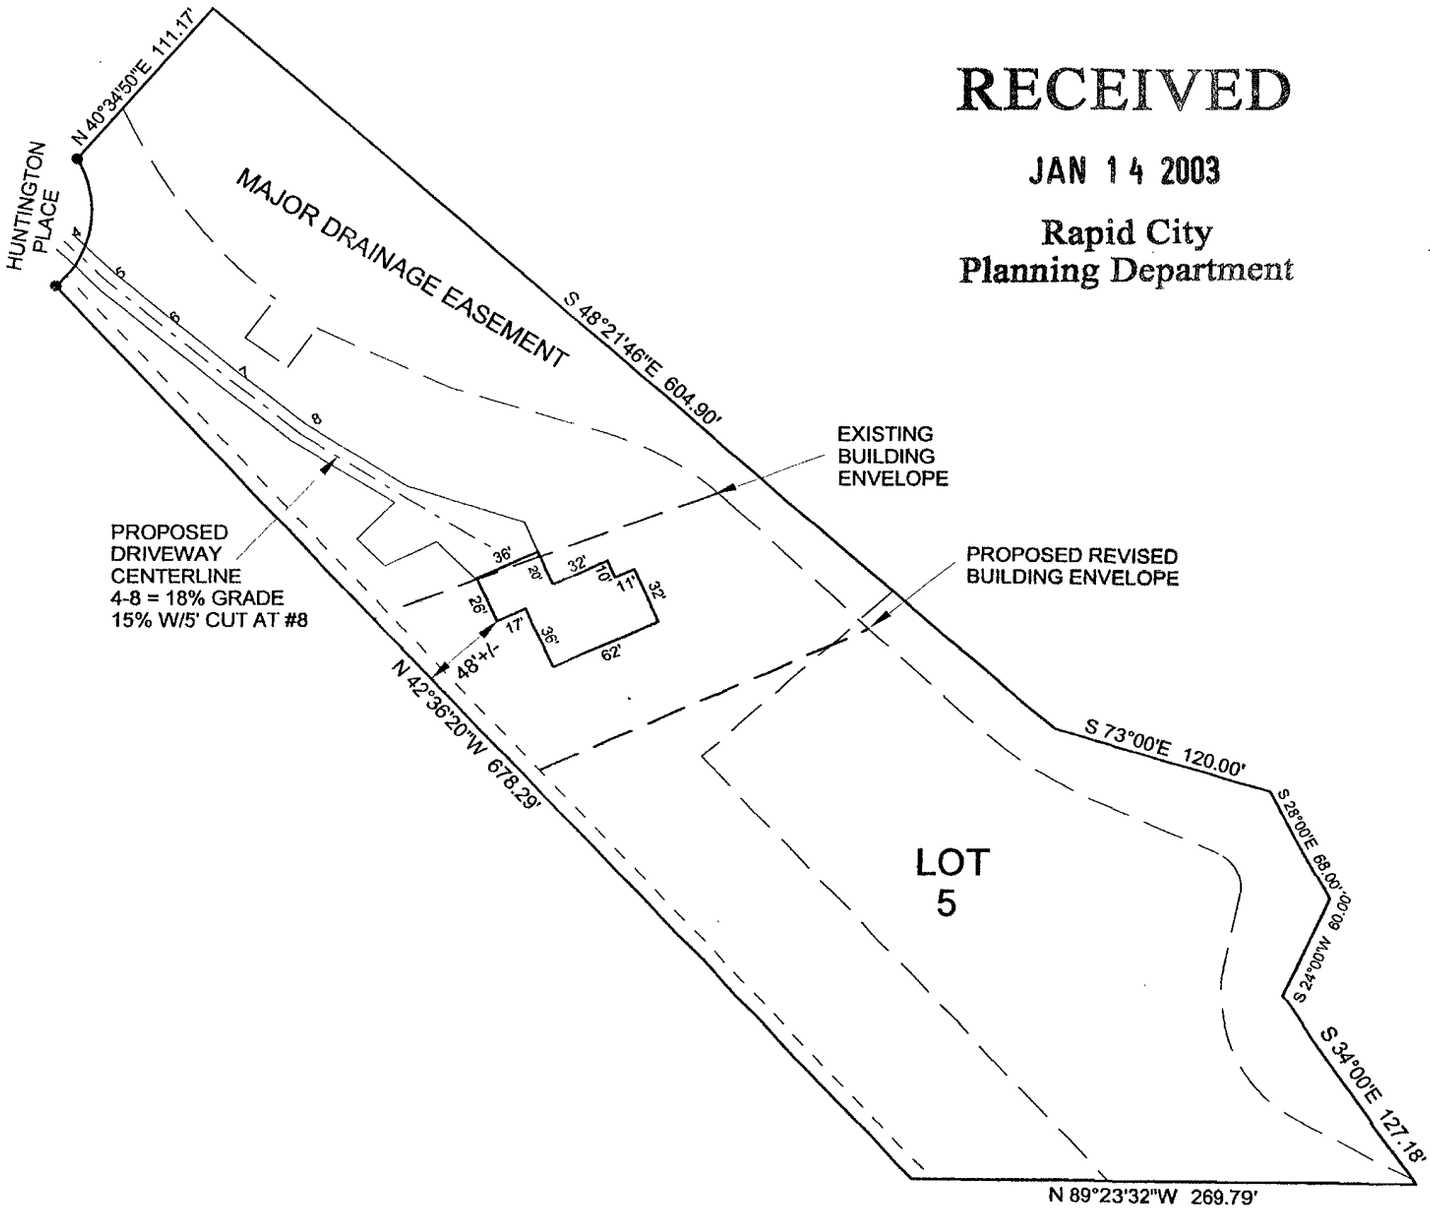

SITE PLAN

LEGAL DESCRIPTION

LOT 5 IN SKYVIEW SOUTH SUBDIVISION
RAPID CITY, PENNINGTON COUNTY, SOUTH DAKOTA

Project # 03.005 Surveyed by: M.R.H.

Date: 1/13/03 Drafted by: M.R.H.

Title Work ☐ WAS ☒ WAS NOT provided at time of survey order.

SURVEYOR'S CERTIFICATE

I, the undersigned, do hereby certify that I have surveyed the above described property and that the information shown hereon is an accurate representation of the information gathered at the time of the inspection of the subject property.

REGISTERED LAND SURVEYOR
REG. NO. 6251
MICHAEL R. HANSON
SOUTH DAKOTA

Michael R. Hanson S.D. Reg. # 6251