NEW FENCE

1"x6" VERTICALLY STAGGERED CEDAR BOARDS 5' HIGH WITH TREATED 2"x4" SUPPORTS AND 4"x4" POSTS. FENCE EXTENDING TO THE END OF THE NORTH PROPERTY LINE

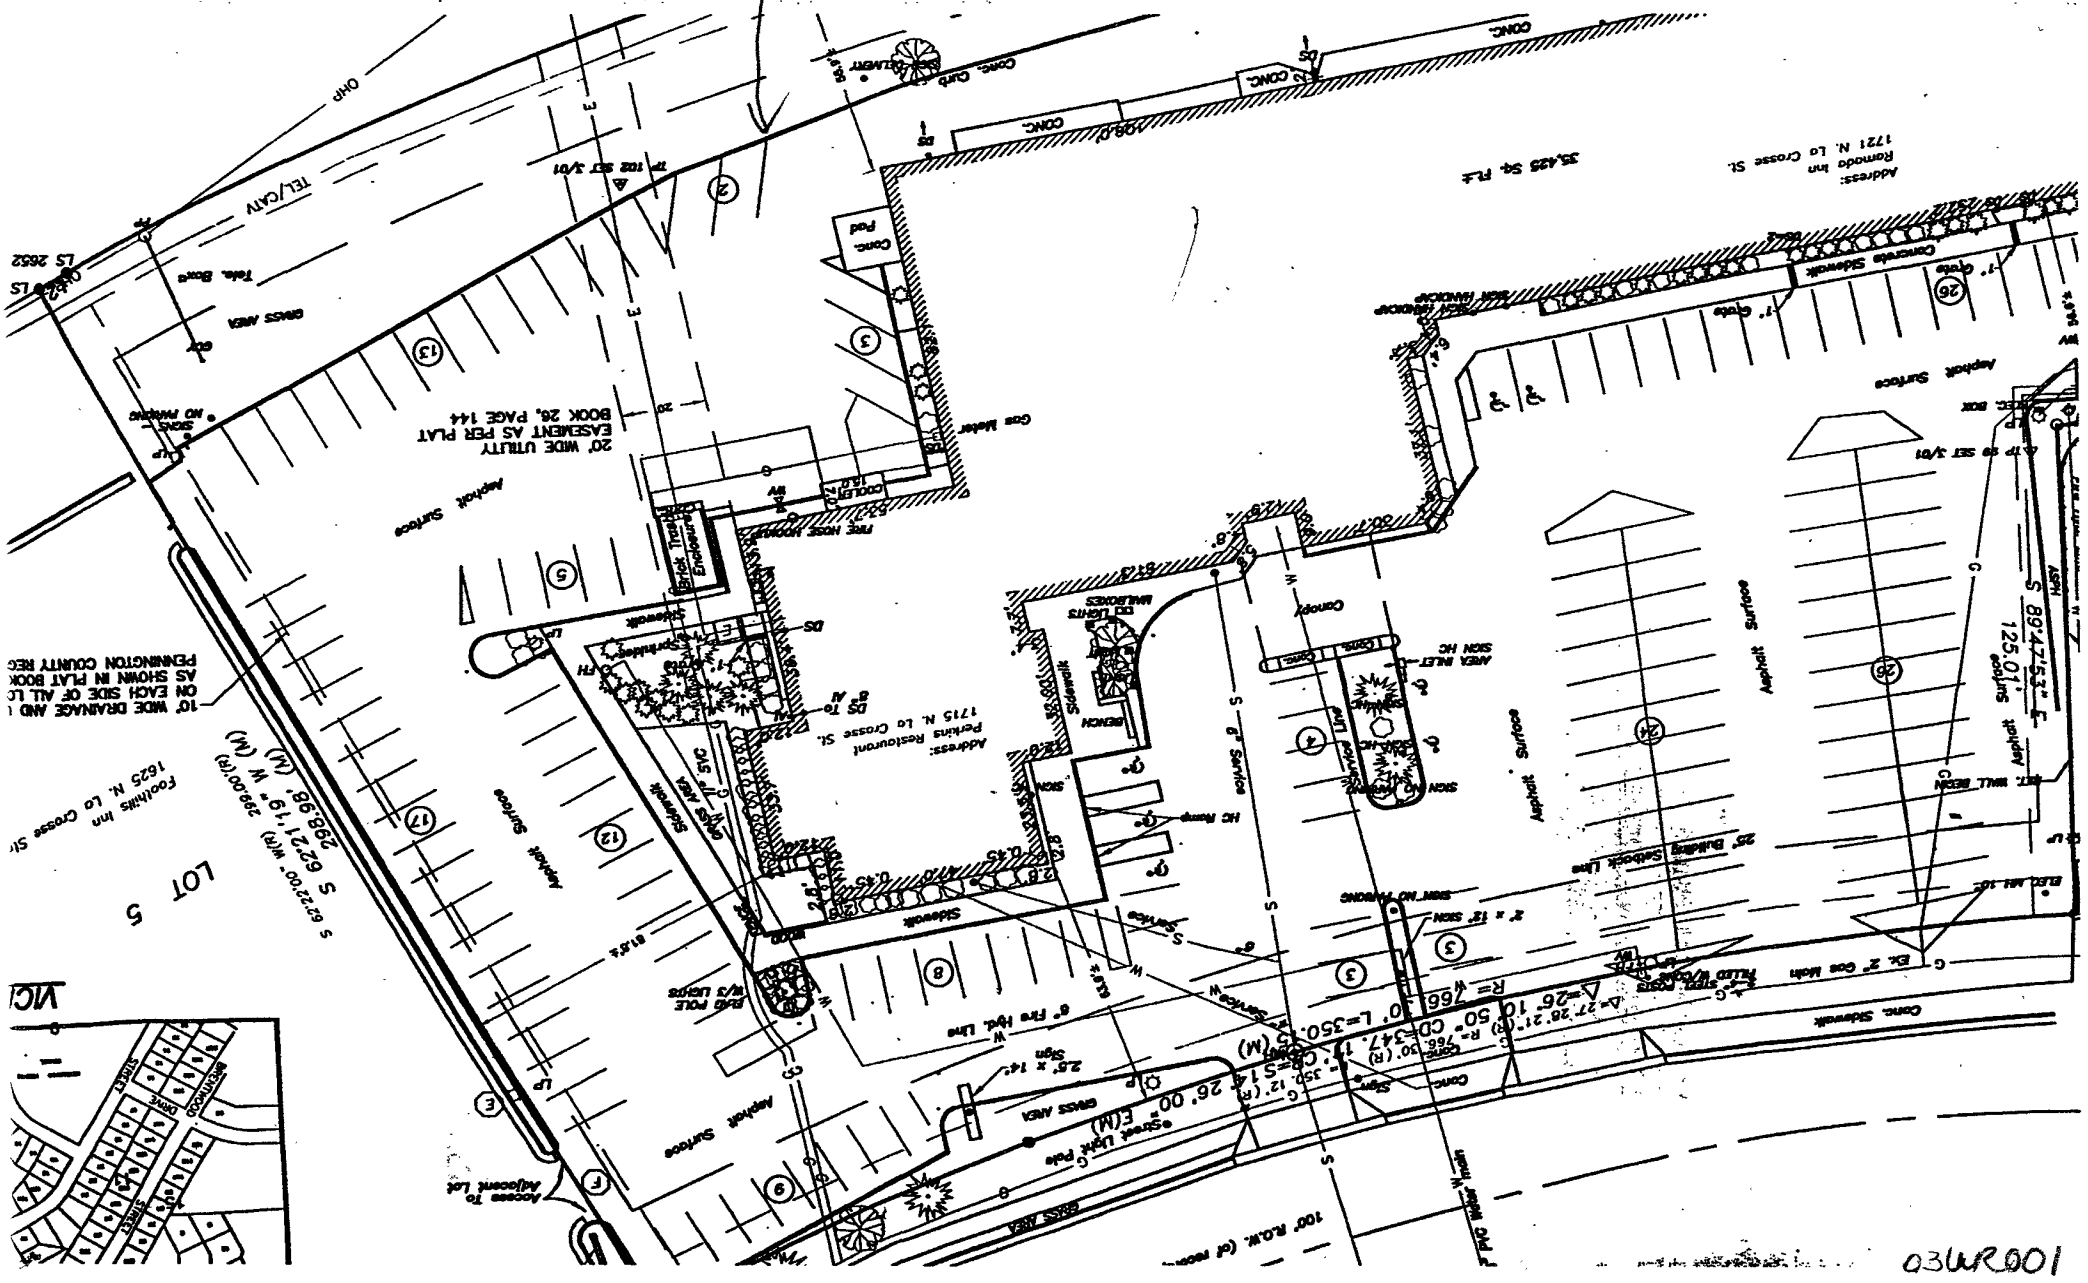
Asphalt Surface
Concrete Sidewalk
Perkins Restaurant
1715 N. La Crosse St.
Addresses:
Rramada Inn
1721 N. La Crosse St.
35,435 Sq. Ft.
1625 N. La Crosse St.
LOT 5
10' WIDE DRAINAGE AND UTILITY EASEMENT ON EACH SIDE OF ALL LOT LINES AS SHOWN IN PLAT BOOK 28, PAGE 144 PENNINGTON COUNTY RECORDS
S 89°47'33" E 125.01' (Meas.)
S 62°21'19" W (M) 298.98'
S 62°22'00" W(R) 299.00'(R)
Access To Adjacent Lot
