03PL031

Plat of Lot 1 of North Haines II Subdivision

located in the SE1/4 SE1/4 of Section 18 T2N, R8E, BHM
Pennington County, South Dakota

Prepared by:
Flak Land Surveying &
Consulting Engineers, Inc.
P.O. Box 8154
Rapid City, South Dakota 57709
605-348-1538
Project #02-04-07

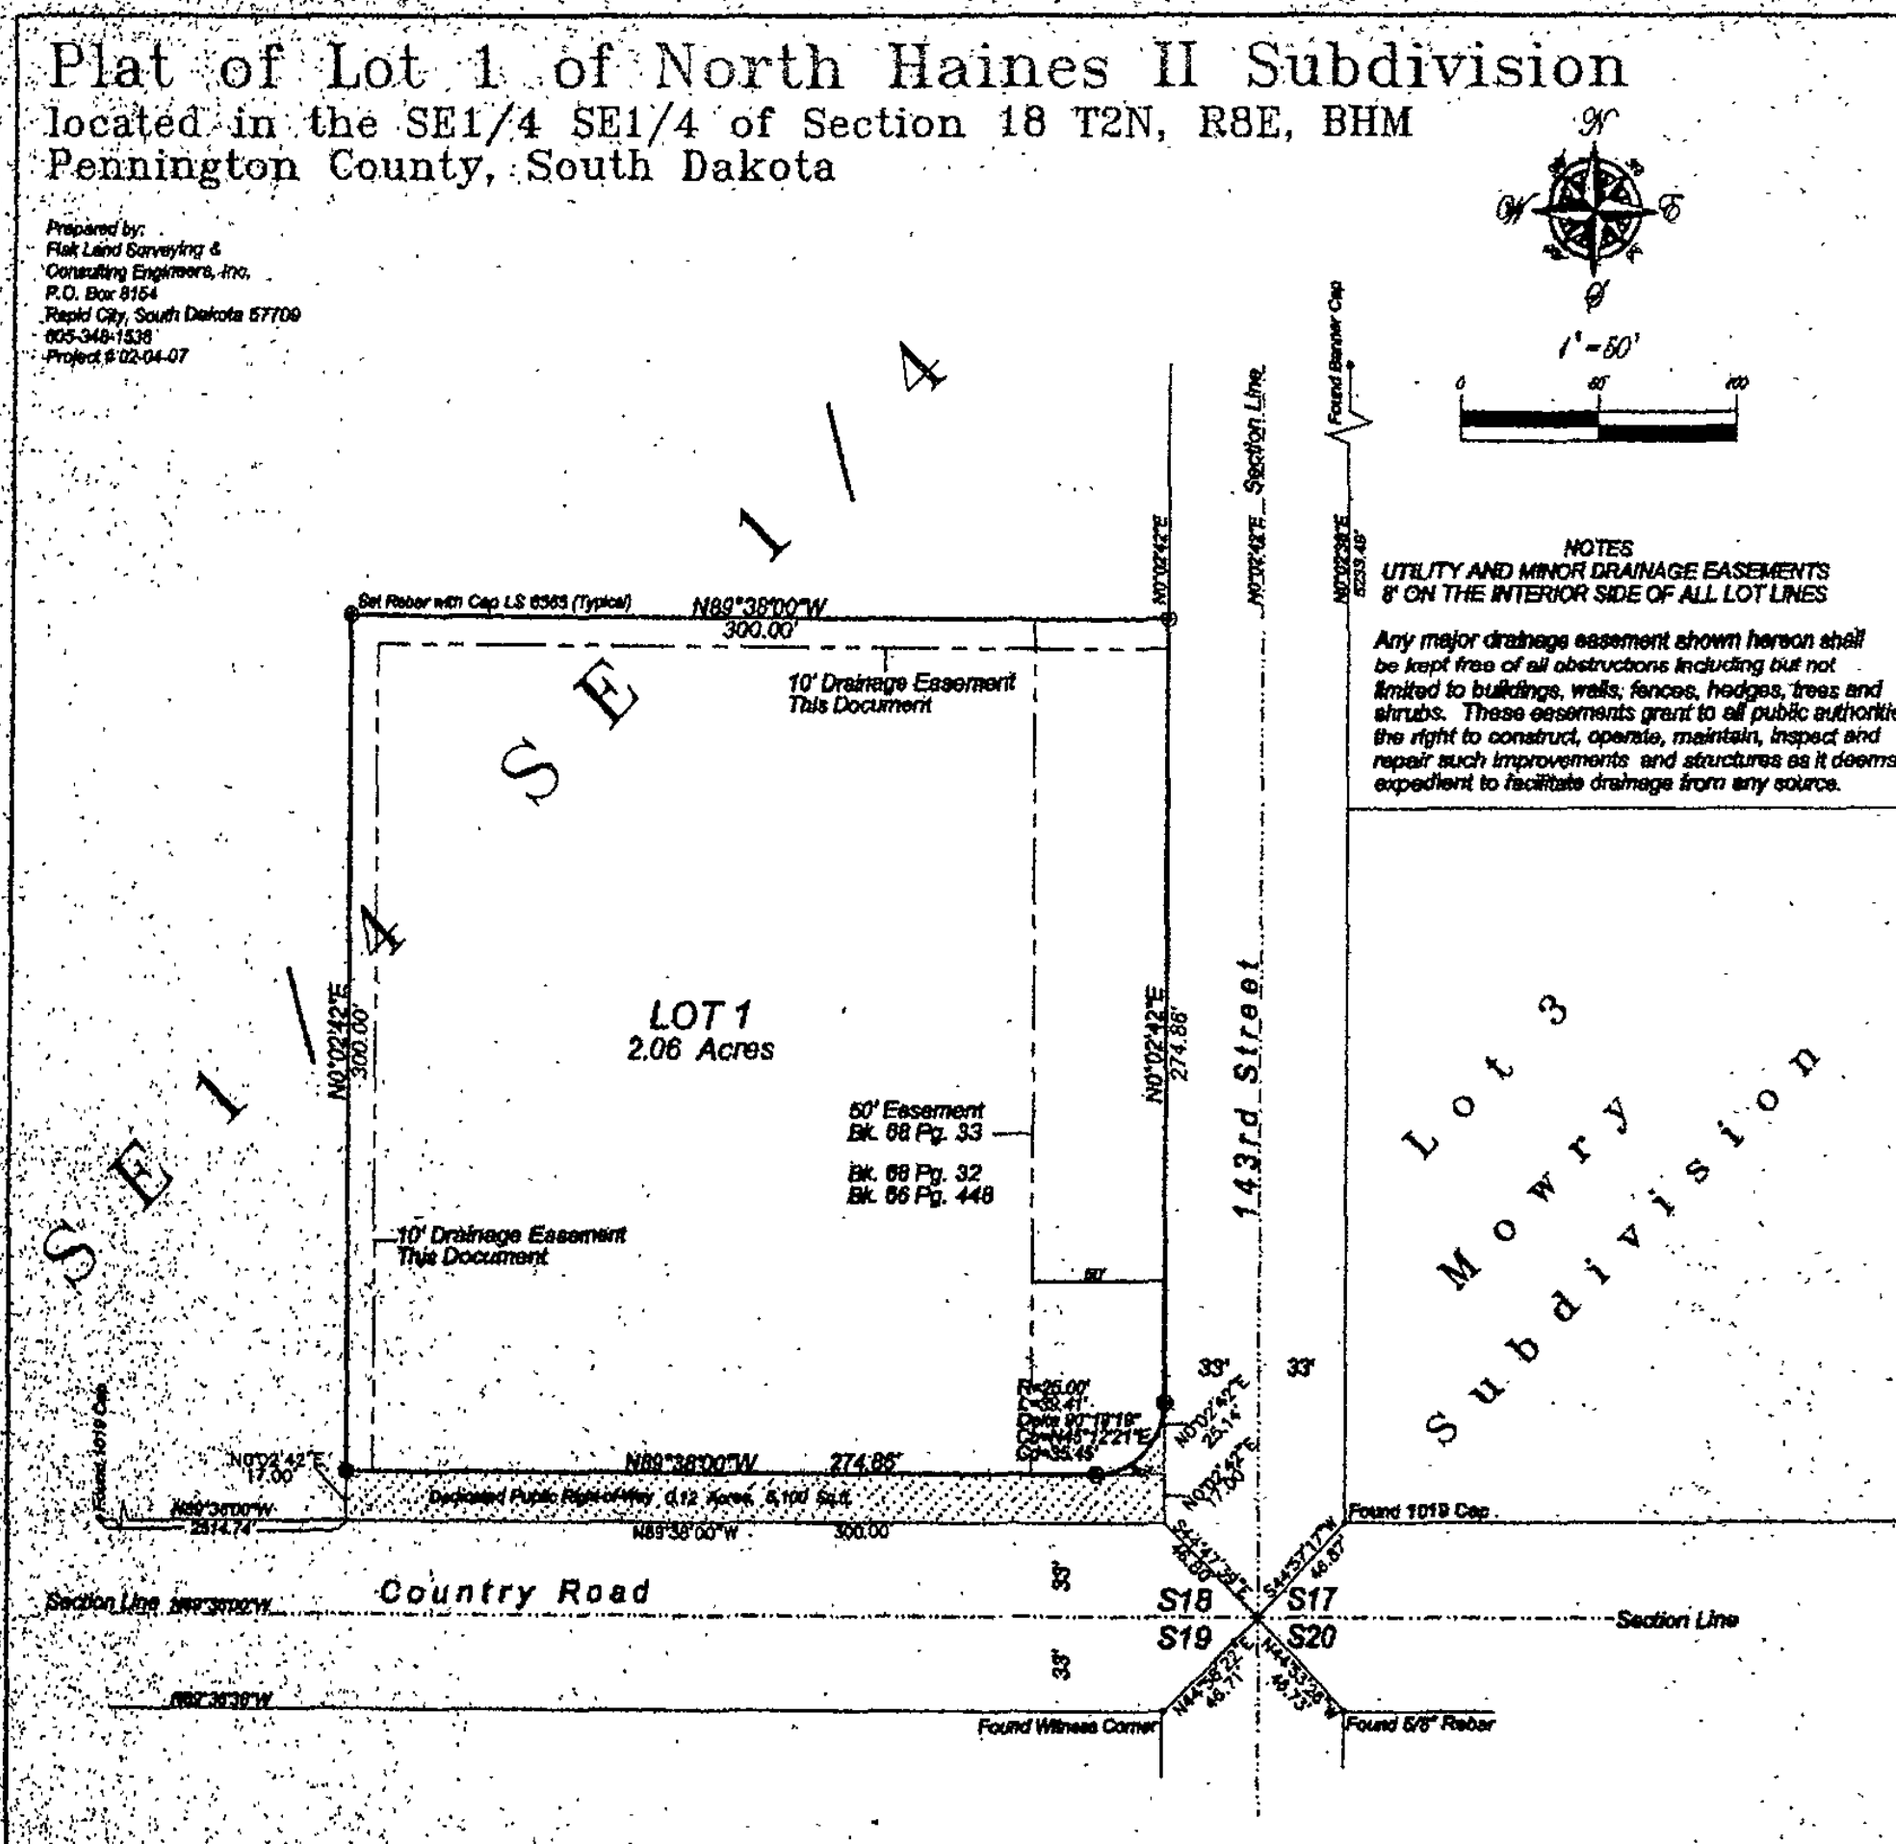

NOTES
UTILITY AND MINOR DRAINAGE EASEMENTS
8' ON THE INTERIOR SIDE OF ALL LOT LINES

Any major drainage easement shown hereon shall be kept free of all obstructions including but not limited to buildings, walls, fences, hedges, trees and shrubs. These easements grant to all public authorities the right to construct, operate, maintain, inspect and repair such improvements and structures as it deems expedient to facilitate drainage from any source.