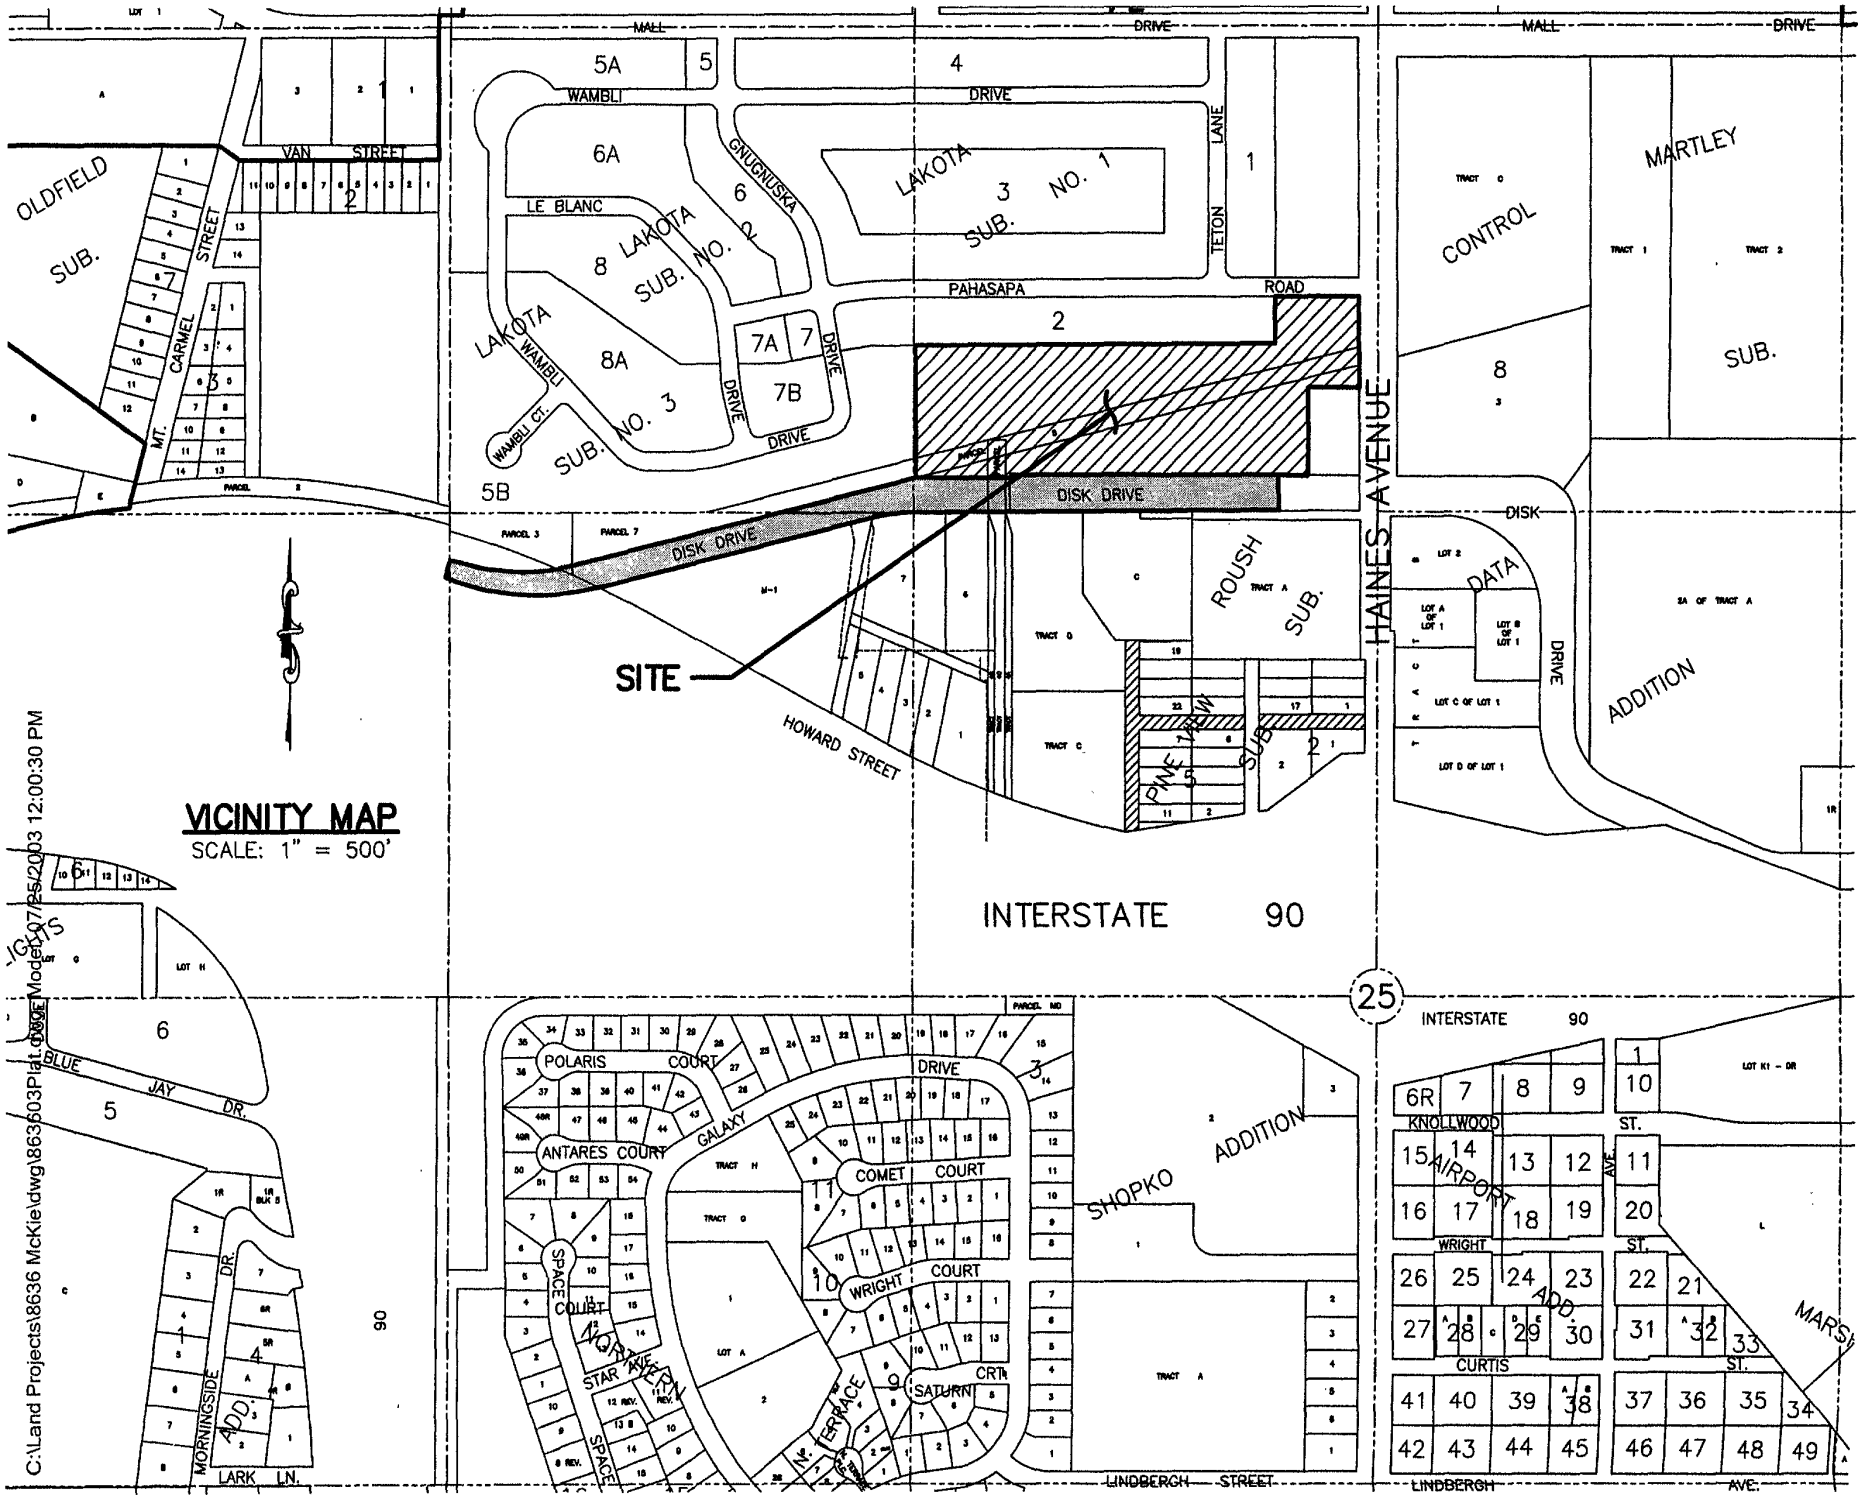
VICINITY MAP
SCALE: 1" = 500'
SITE
INTERSTATE 90
HAINES AVENUE
DISK DRIVE
PAHASAPA ROAD
LAKOTA SUB. NO. 1
LAKOTA SUB. NO. 2
LAKOTA SUB. NO. 3
WAMBLI DRIVE
LE BLANC
GNUGNUSKA
TETON LANE
VAN STREET
MT. CARMEL STREET
OLDFIELD SUB.
CONTROL
MARTLEY SUB.
DATA ADDITION
ROUSH SUB.
PINE TREE SUB
HOWARD STREET
SHOPKO ADDITION
AIRPORT ADD.
KNOLLWOOD ST.
WRIGHT ST.
CURTIS ST.
LINDBERGH STREET
LINDBERGH AVE.
POLARIS COURT
ANTARES COURT
GALAXY DRIVE
COMET COURT
WRIGHT COURT
SATURN CRT.
SPACE COURT
STAR AVE.
NORTHERN TERRACE
BLUE JAY DR.
MORNINGSIDE ADD.
LARK LN.
C:\Land Projects\8636 McKie\dwg\863603Plat.dwg Model 07/25/2003 12:00:30 PM