03CA018

EXHIBIT OF
TRACT 2 OF LOT L-b A SUBDIVISION OF LOT L, LOT B AND THE N½ OF LOT C OF LOT 2 LOCATED IN THE E½ OF THE SW¼ SECTION 5, T1N, R8E, BHM RAPID CITY, PENNINGTON COUNTY, SOUTH DAKOTA

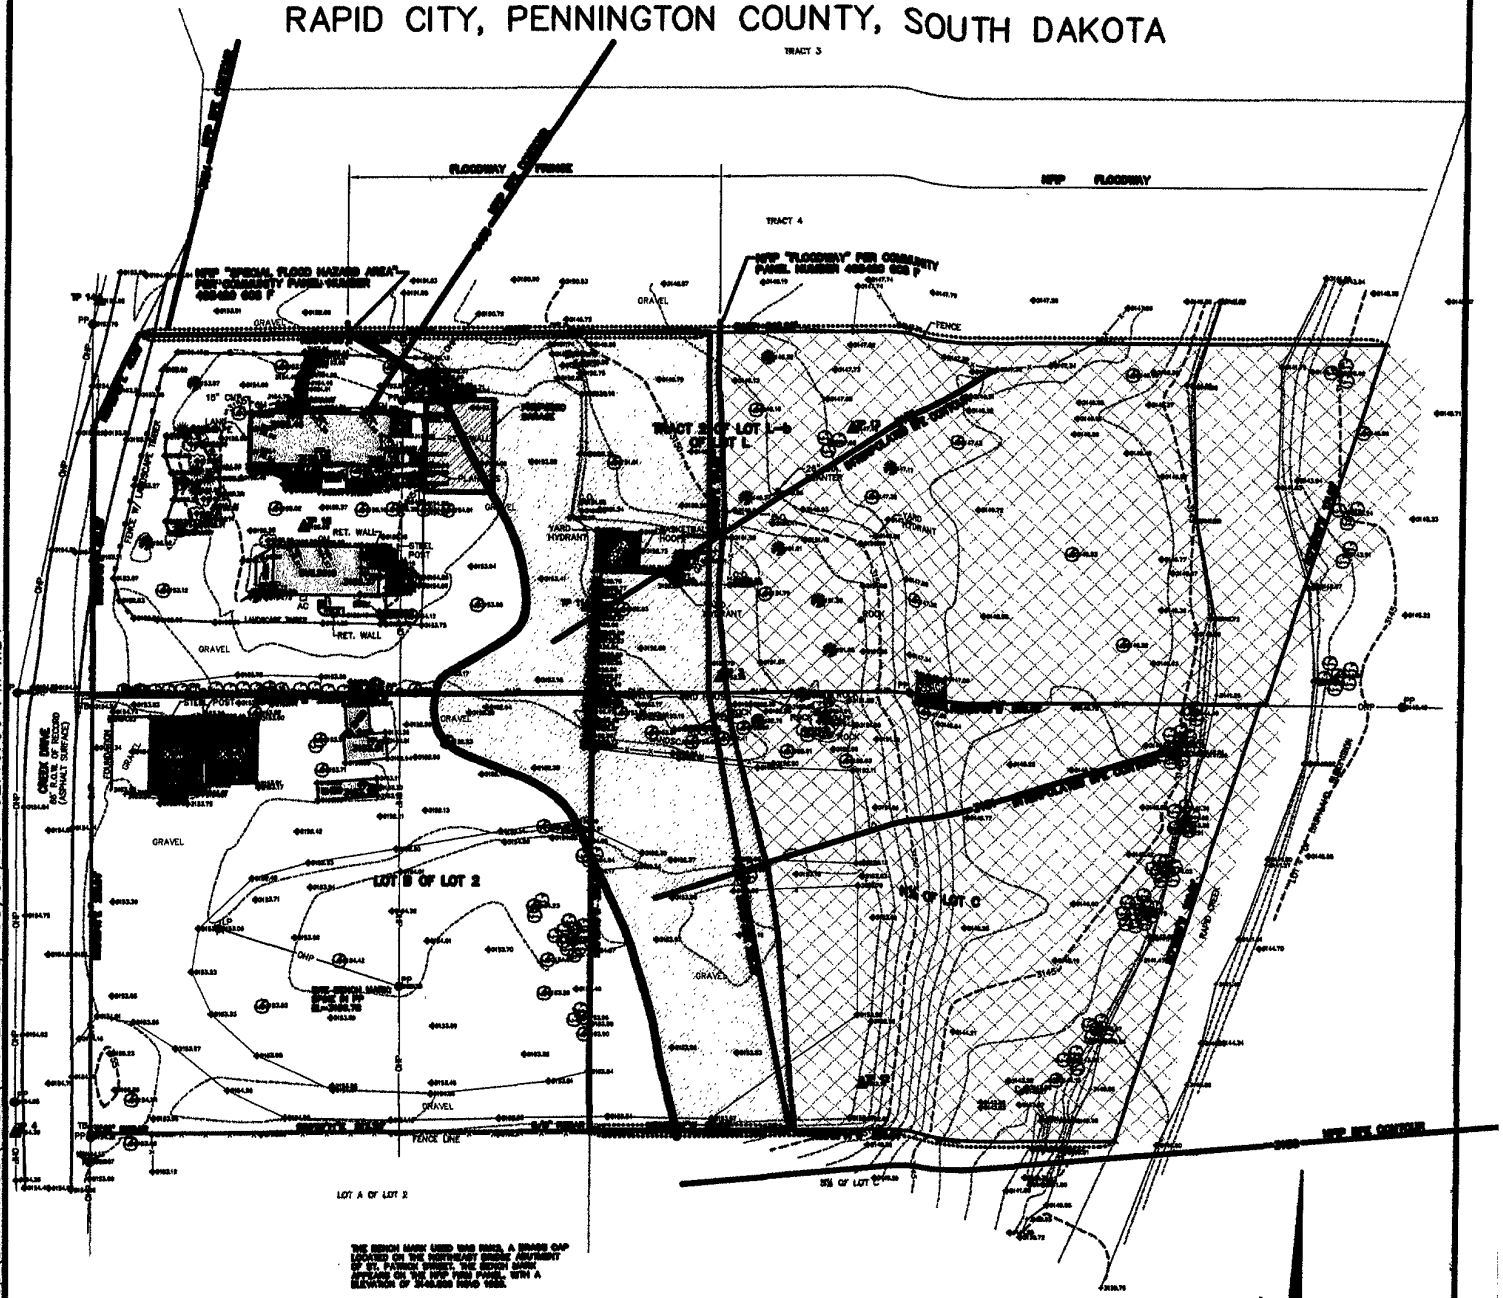

PRELIMINARY

Renner & Sperlich Engineering Co.

616 Sixth St. * Rapid City, SD 57701 * 605/342-1191
FAX: 605/342-1405 * E-MAIL: RSEC@RAPIDNET.COM

AUGUST 1, 2003
N.T.S.

C:\Program Files\Land Desktop\DRAWINGS\148\148/EXB.dwg 08/01/03 02:10:56 PM MDT