04PD008

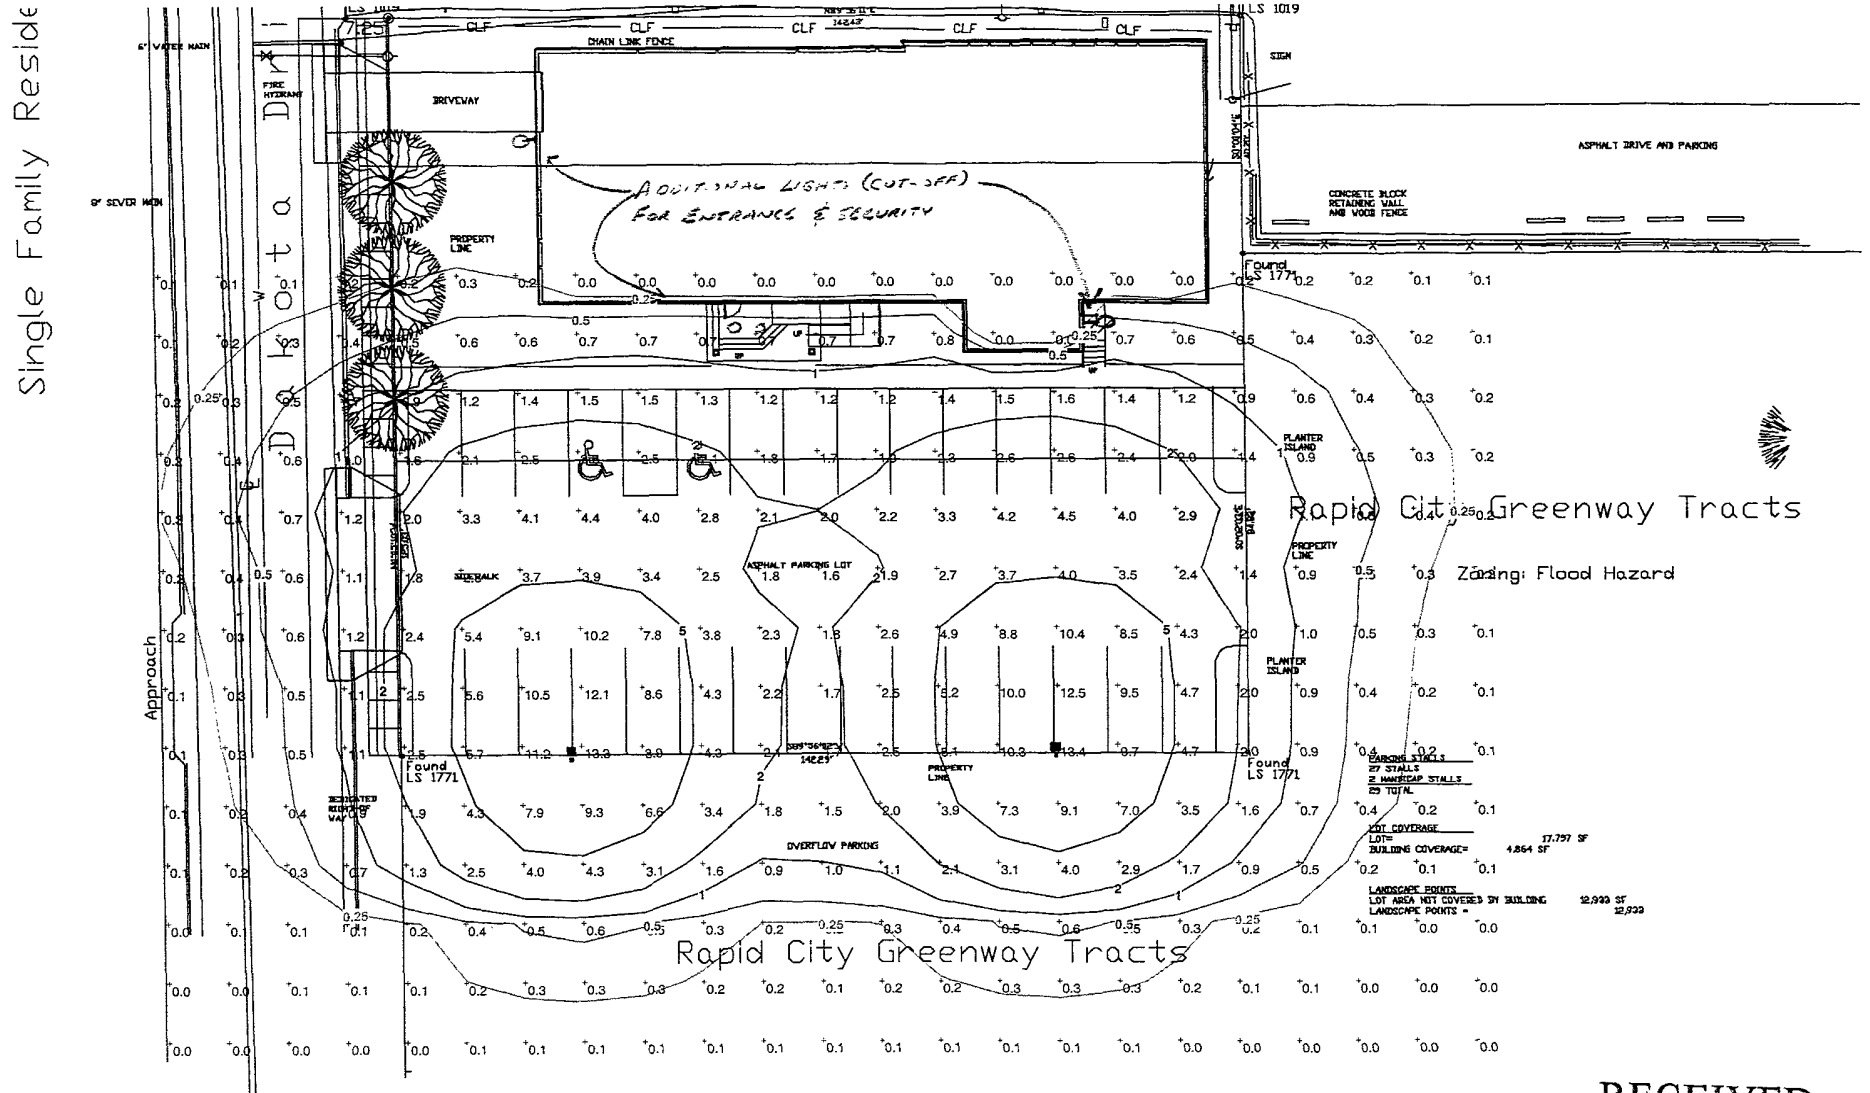

PARKING LOT
Scale 1" = 20'

RECEIVED
FEB 24 2004
Rapid City Growth
Management Department