04UR005

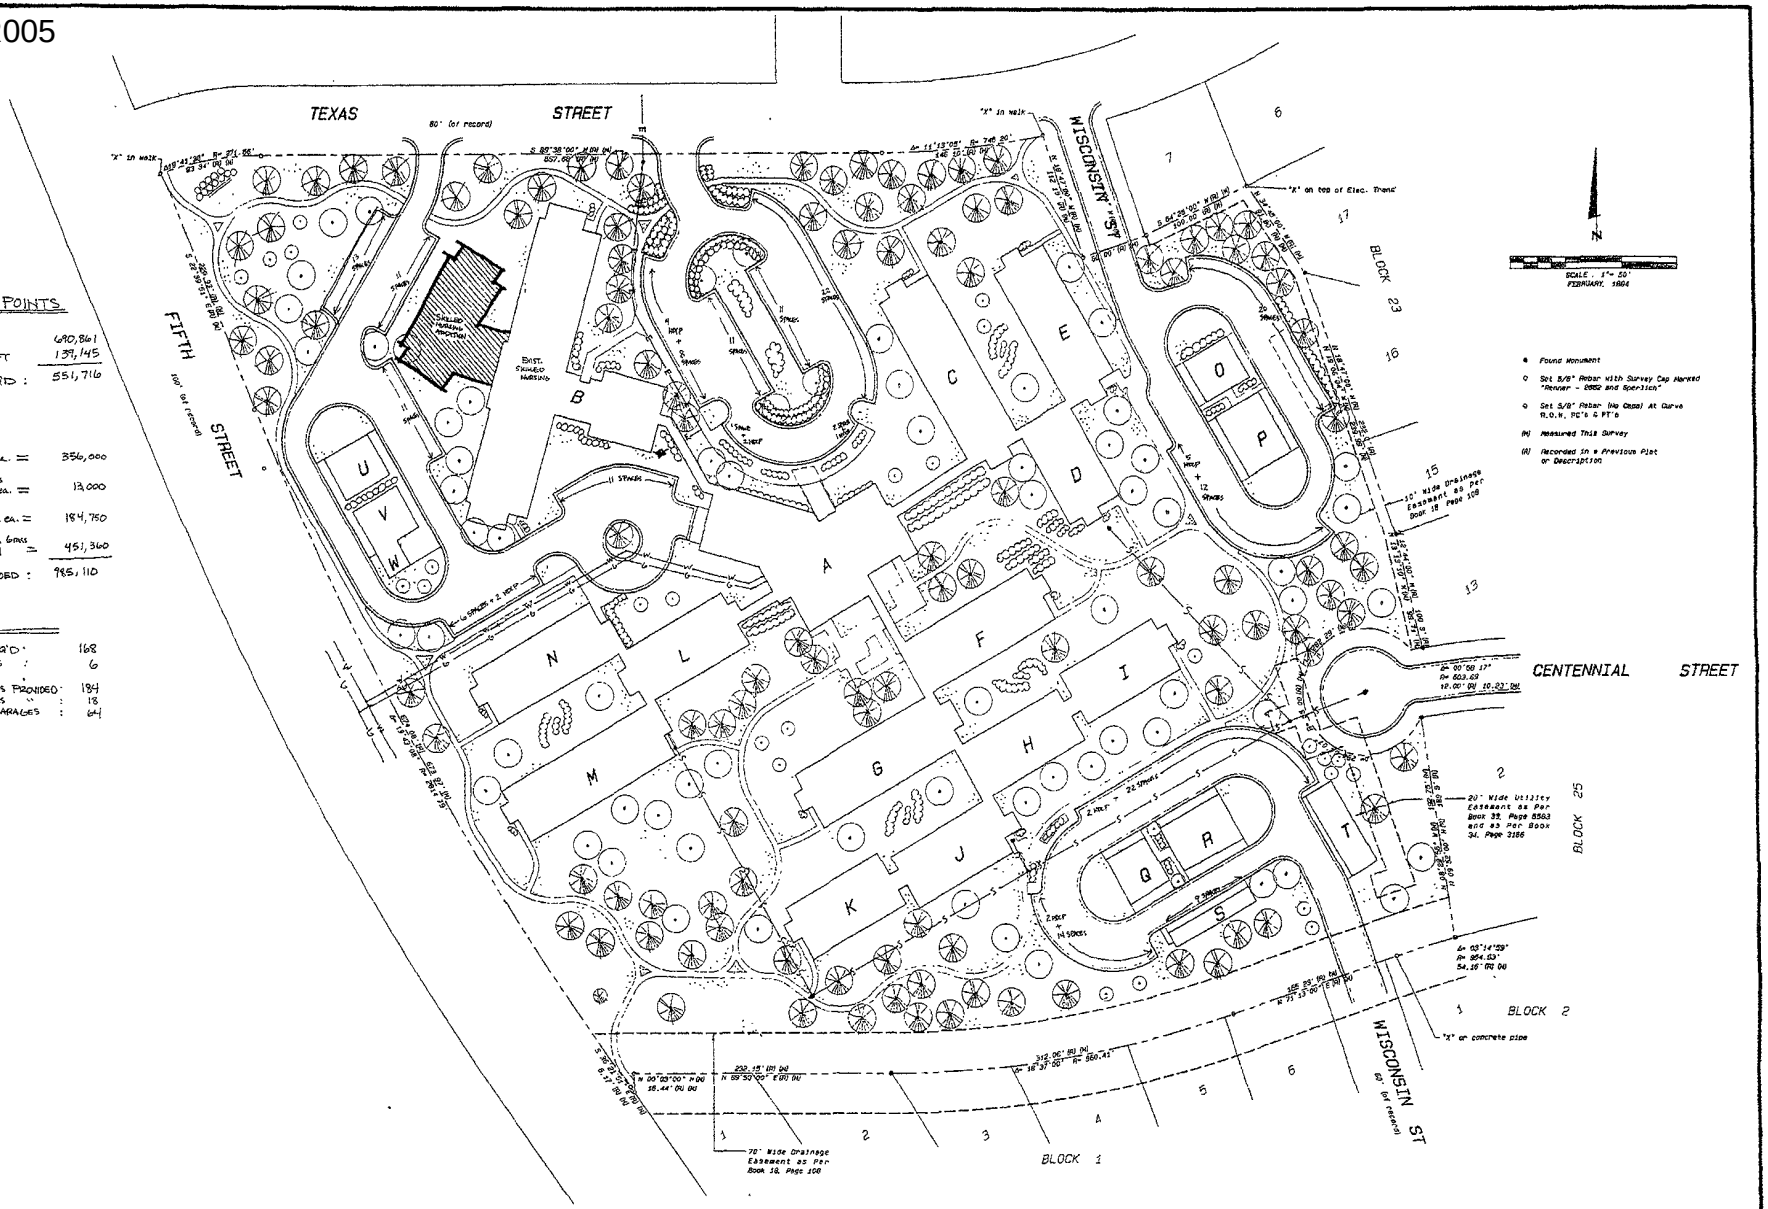

LANDSCAPE POINTS

TOTAL SITE SQ.FT	690,861
BLDG FOOTPRINT SQ.FT	139,145
TOTAL POINTS REQ'D :	551,716

168 Lg Trees AT 2000 PTS. ea. =	336,000
26 Sm. Trees AT 500 PTS. ea. =	13,000
739 SHRUBS AT 250 PTS. ea. =	184,750
45,136 SQ. YD. Grass AT 10 PTS/YD =	451,360
TOTAL POINTS PROVIDED :	985,110

PARKING

TOTAL STALLS REQ'D :	168
TOTAL HDCP STALLS :	6
TOTAL REQ. STALLS PROVIDED :	184
TOTAL HDCP STALLS " :	18
TOTAL SGL CAR GARAGES :	64

Owner:
WESTHILLS VILLAGE HEALTH CARE FACILITY
255 TEXAS STREET
RAPID CITY, SD, 57701

SITE PLAN

1" = 50'-0"

FOR CONDITIONAL USE PERMIT
FOR SKILLED NURSING ADDITION

REVISIONS