04CA043

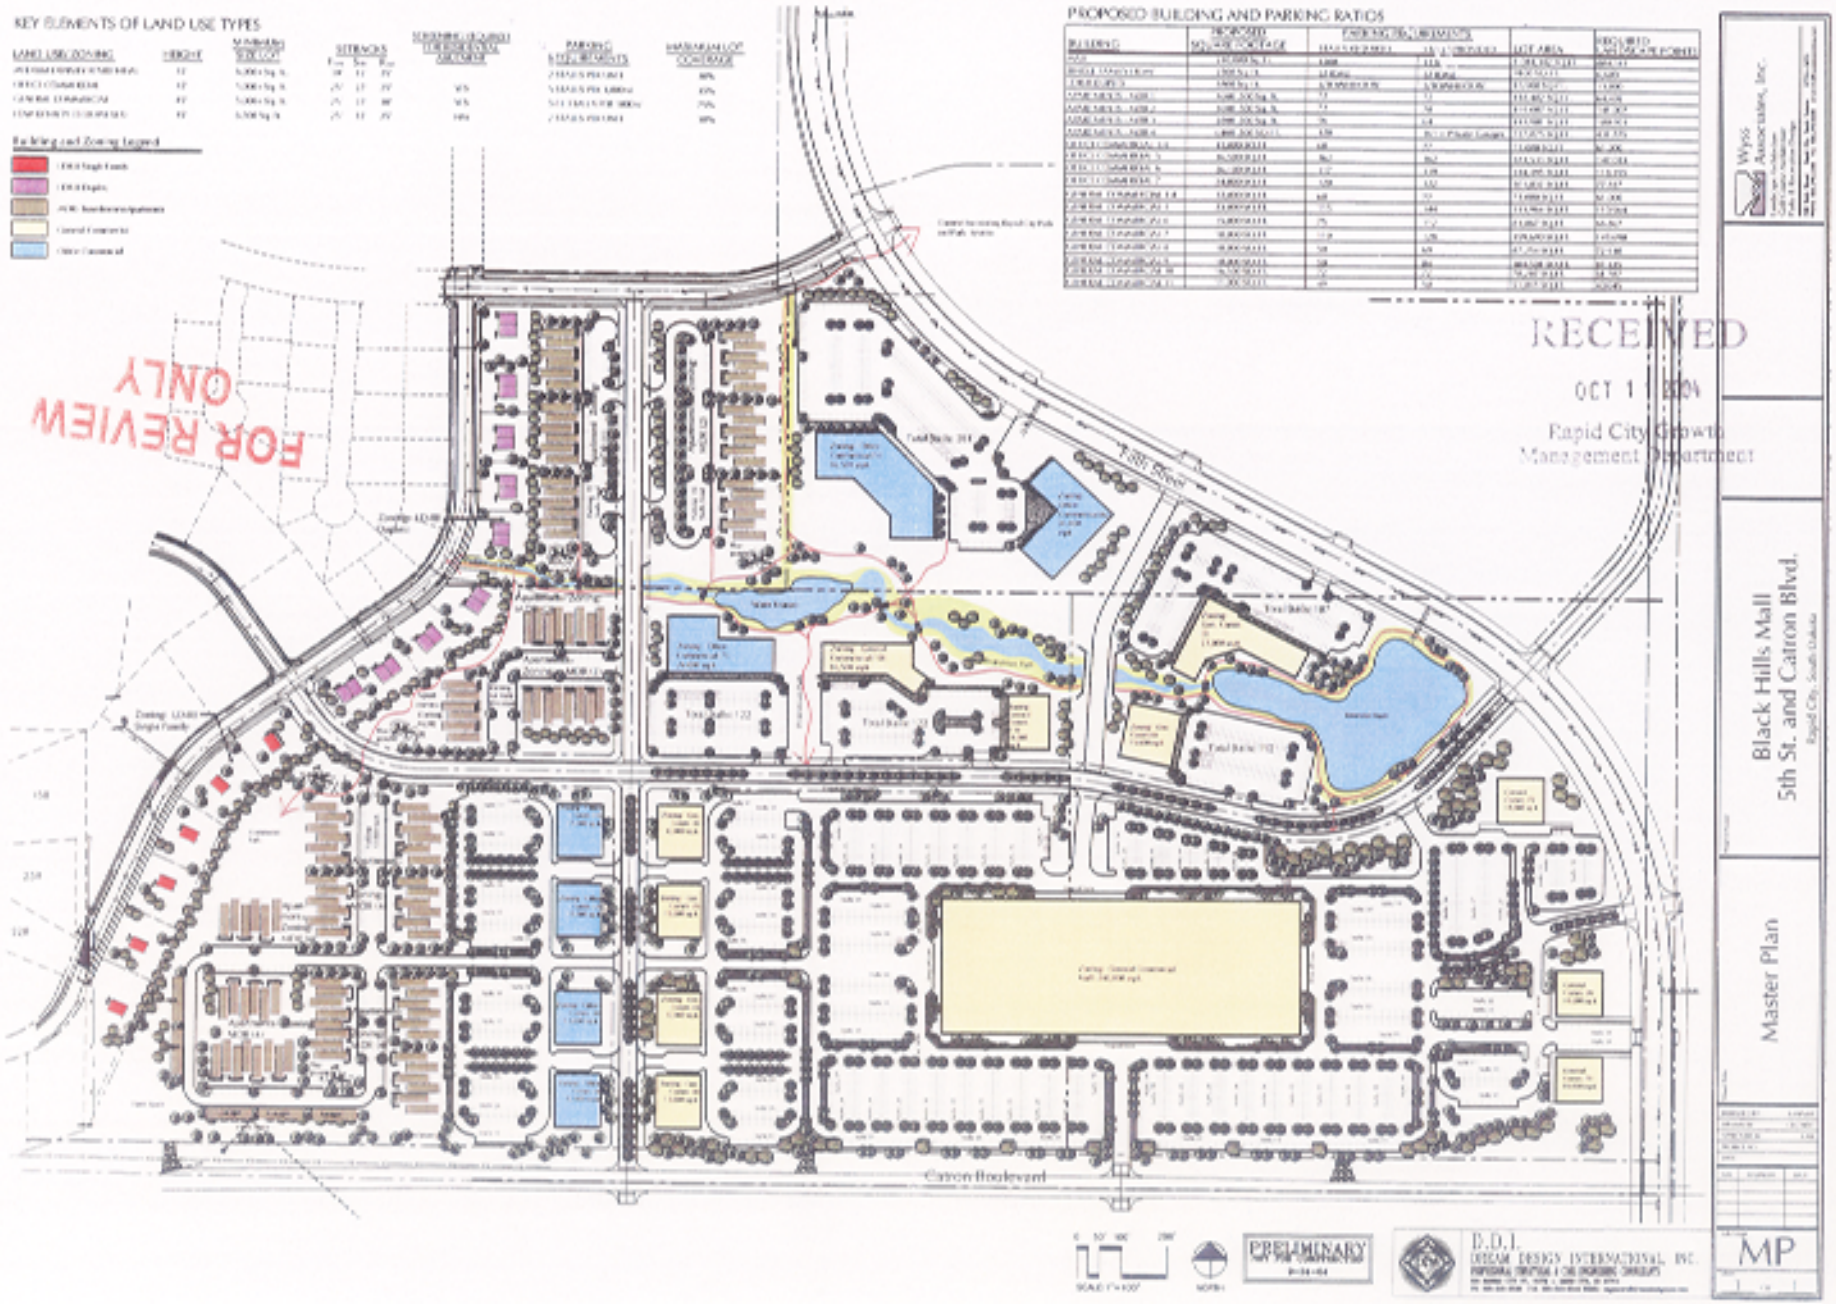
KEY ELEMENTS OF LAND USE TYPES
PROPOSED BUILDING AND PARKING RATIOS
FOR REVIEW ONLY
RECEIVED
OCT 1
Rapid City Growth Management Department
Black Hills Mall
5th St. and Catron Blvd.
Rapid City, South Dakota
Master Plan
Catron Boulevard
PRELIMINARY
Wyss Associates, Inc.
D.D.I.
DREAM DESIGN INTERNATIONAL, INC.
MP