04CA054

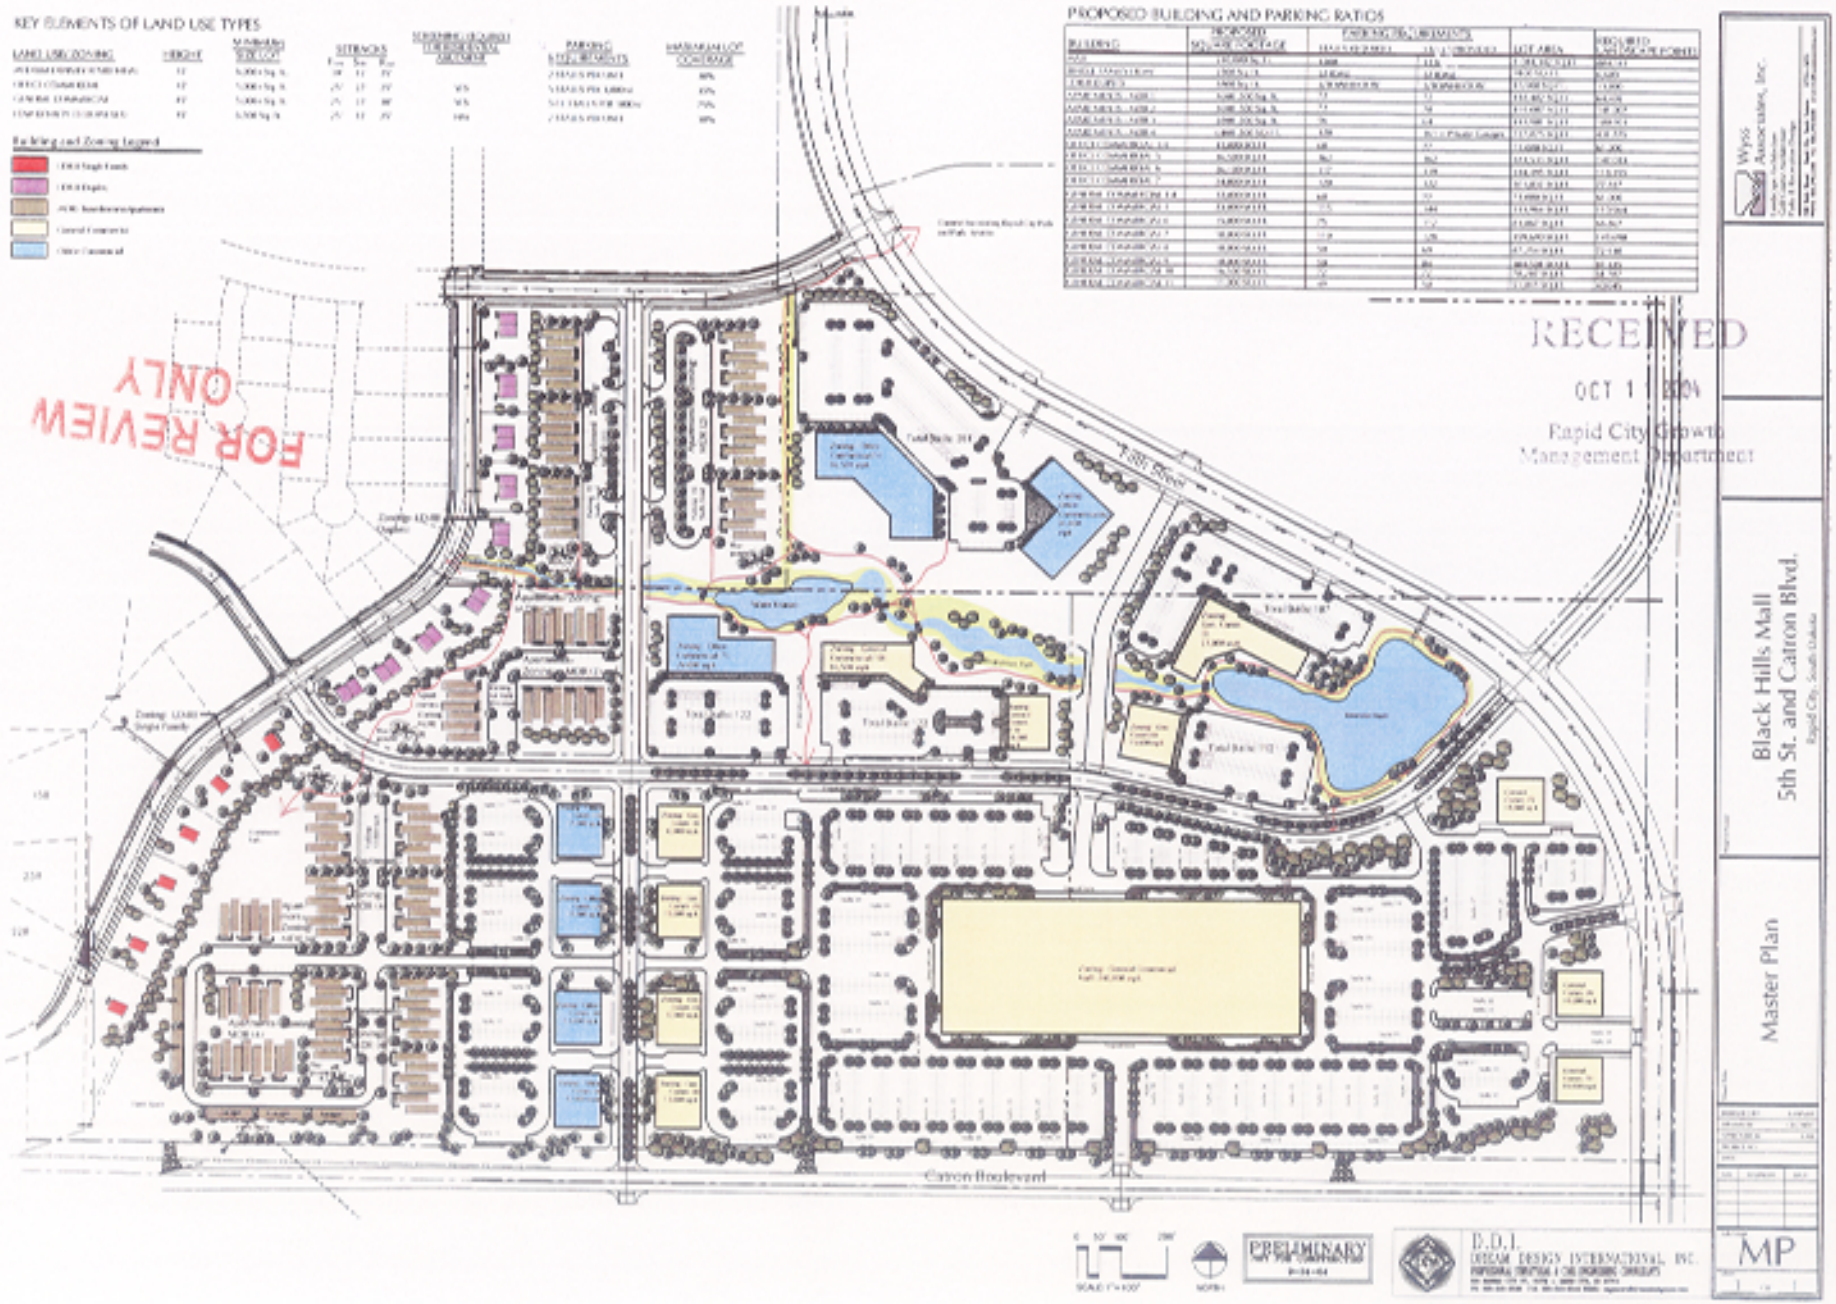
KEY ELEMENTS OF LAND USE TYPES
PROPOSED BUILDING AND PARKING RATIOS
FOR REVIEW ONLY
RECEIVED
OCT 1
Rapid City Growth Management Department
Catron Boulevard
Wyss Associates, Inc.
Black Hills Mall
5th St. and Catron Blvd.
Rapid City, South Dakota
Master Plan
PRELIMINARY
D.D.I.
DREAM DESIGN INTERNATIONAL, INC.
MP