04PD073

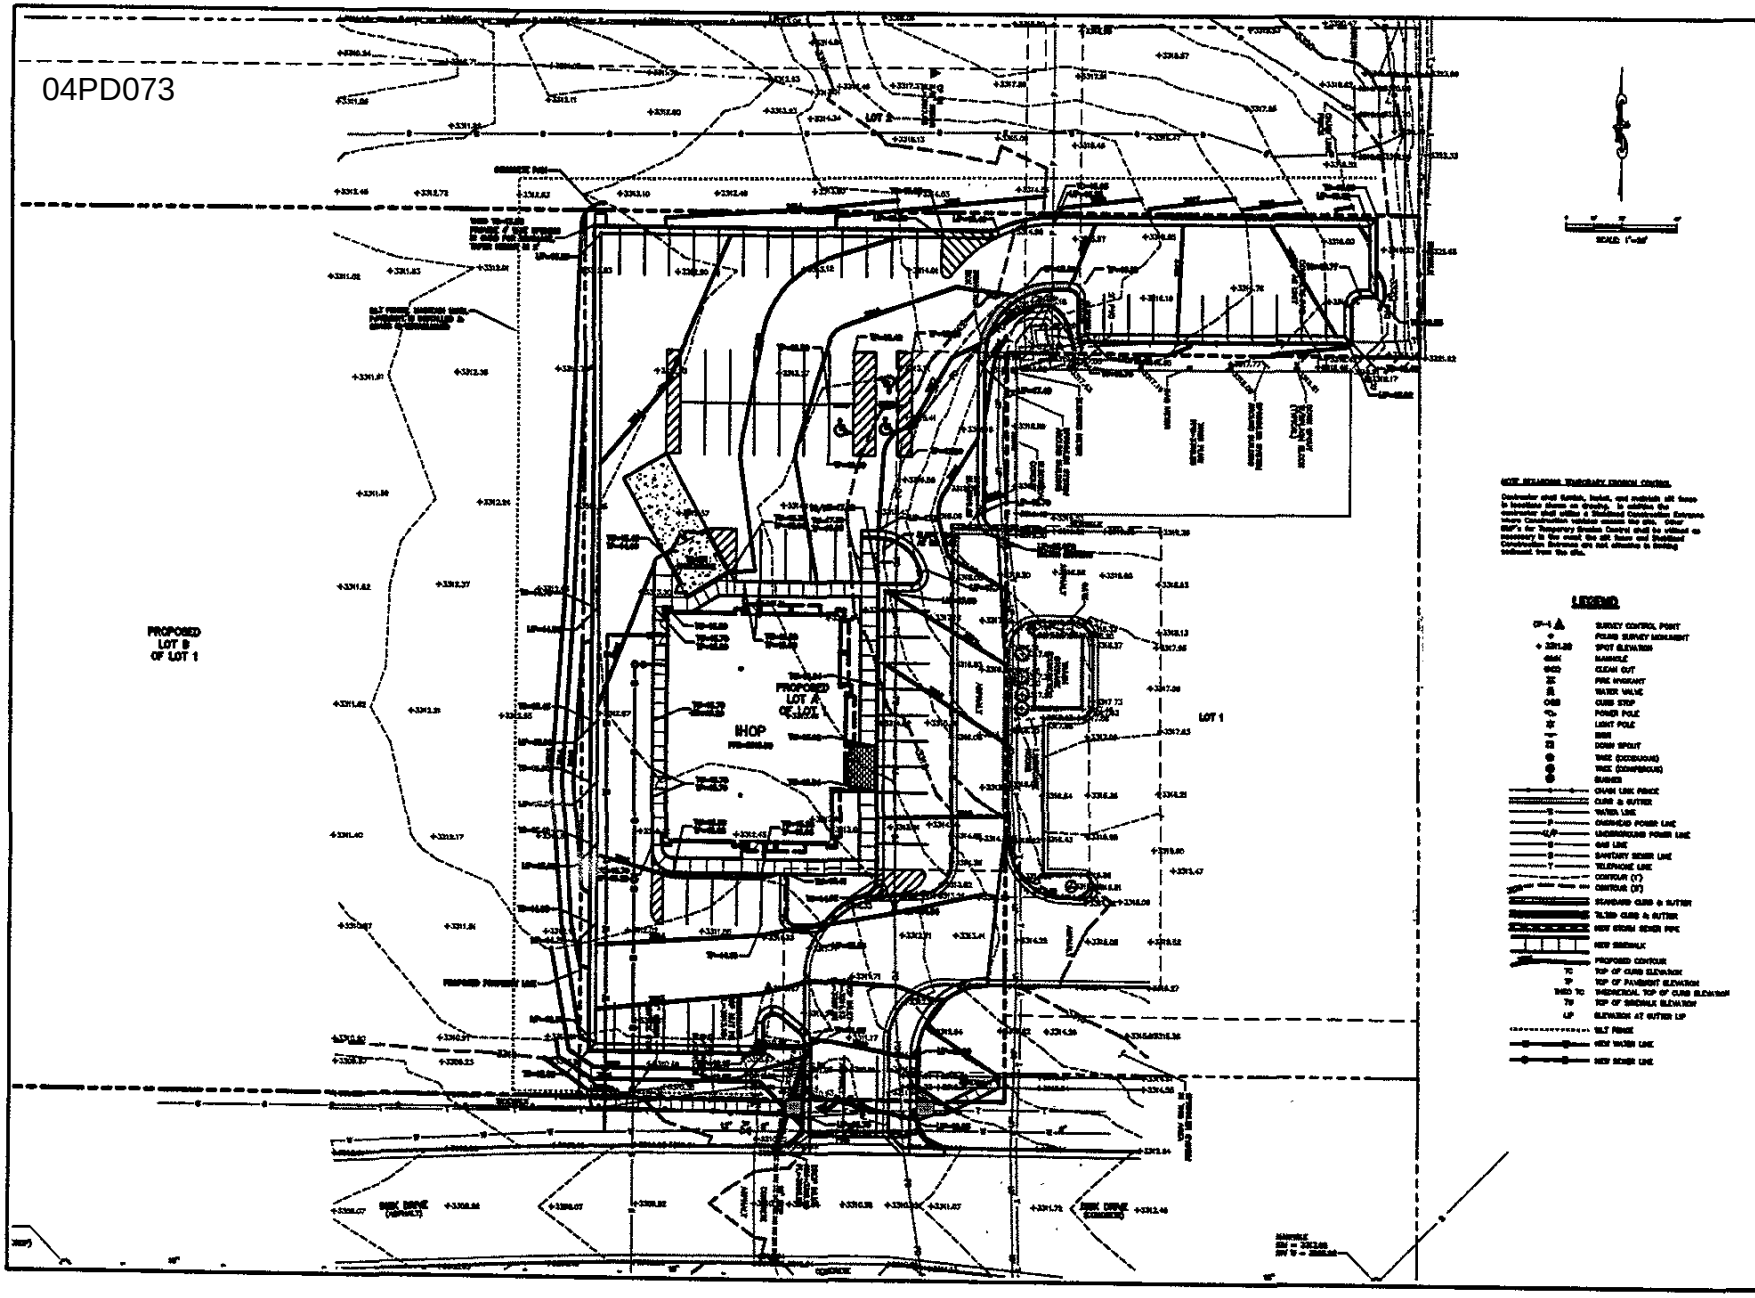

FMG, Inc.
3700 Sturgis Road
Rapid City, SD 57702-0317
(605) 342-4106 FAX (605) 342-4222

File Number: 3908
Location: 35S/1E SECTION 36 T3N, R7E, 6thP
Surveyed By: MK/TF
Date: OCTOBER 2004
Designed By: RC
Drawn By: MK/DH
Checked By: RC

NOVEMBER 2004

IHOP RESTAURANT
DISK DRIVE
RAPID CITY, SD

Revision / Date

Sheet Name: GRADING PLAN

Sheet Number: C5 of C7