04PD072

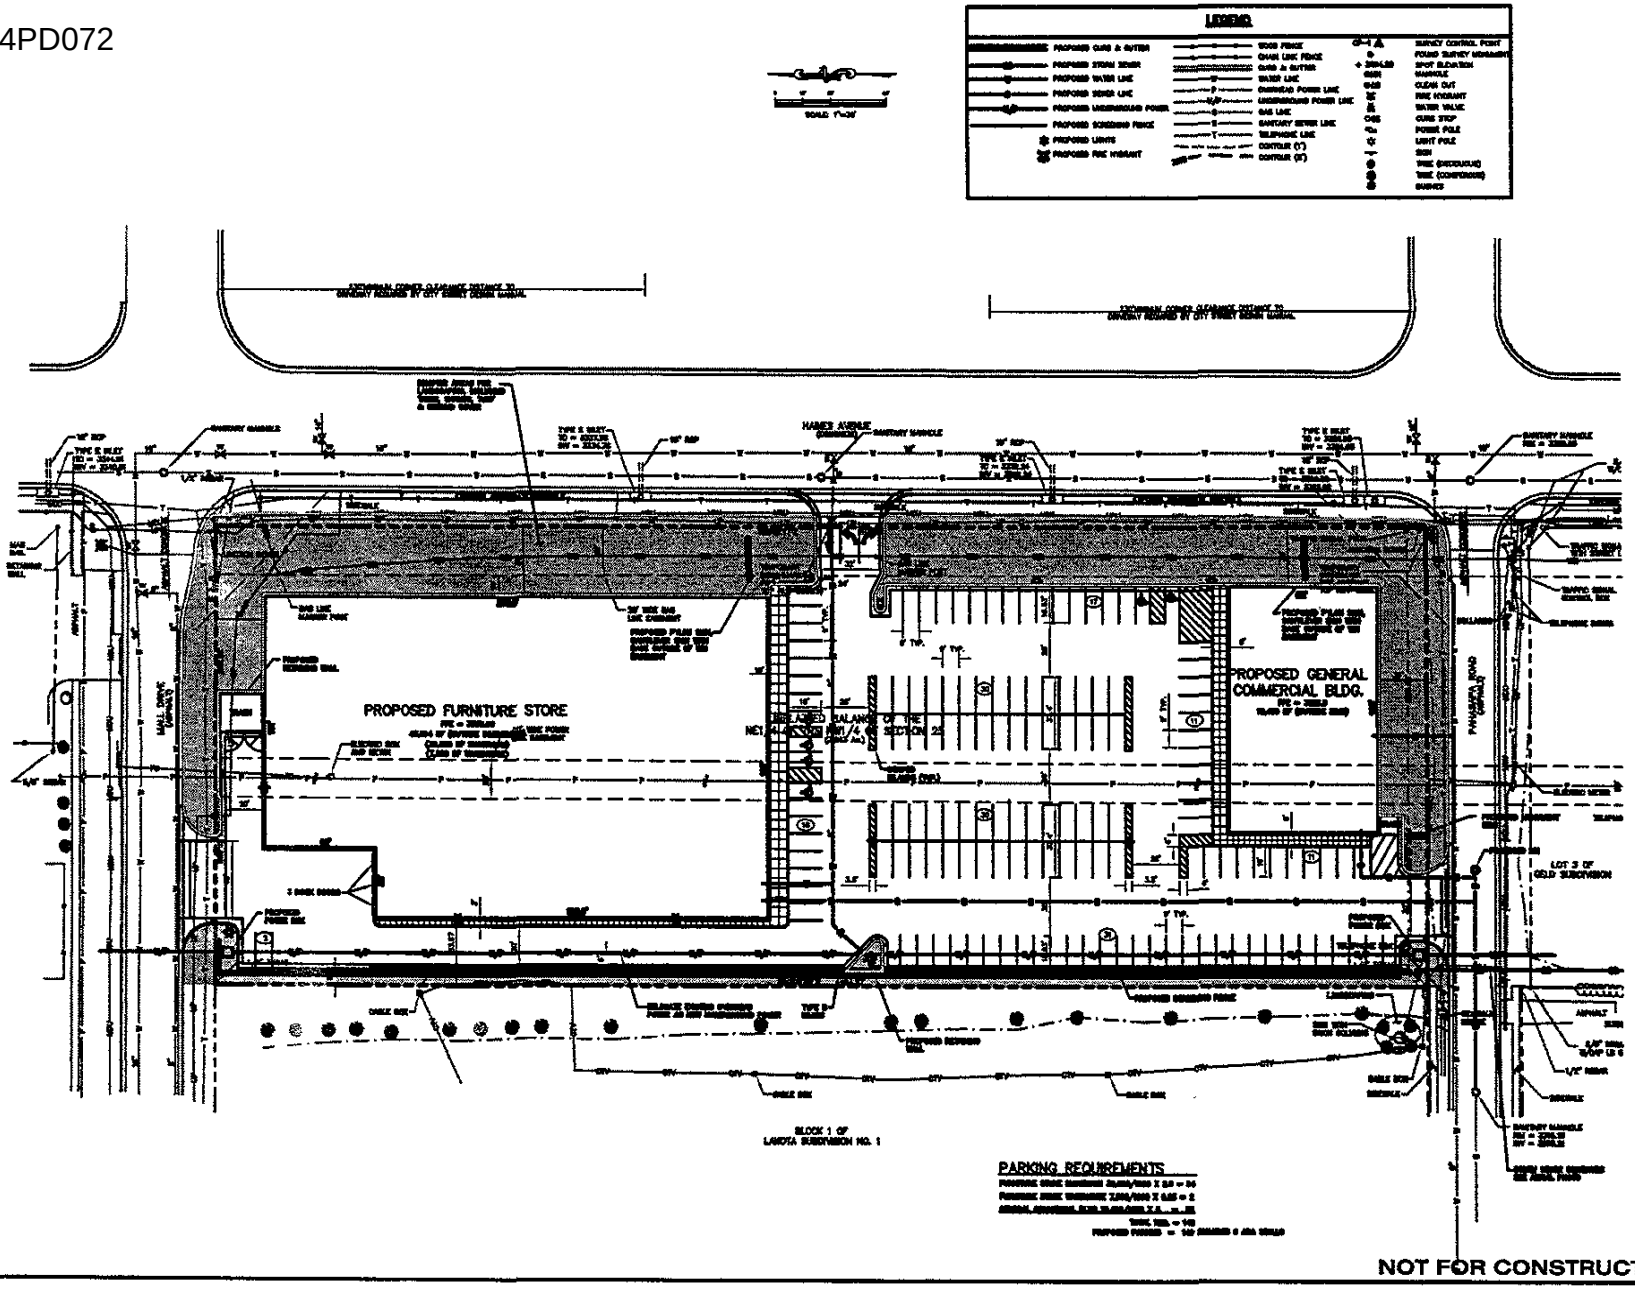

NOT FOR CONSTRUCTION

FMG, Inc.
3700 Sturgis Road
Rapid City, SD 57702-0317
(605) 342-4105 FAX (605) 342-4222

File Number:
Location:
Surveyed By:
Date:
Designed By:
Drawn By:
Checked By:

F & A PROPERTIES
HAINES AVENUE
RAPID CITY, SOUTH DAKOTA

Revision / Date

Sheet Name:
LANDSCAPE AREAS

Sheet Number:
5 OF 7