04RZ061

PLANNED RESIDENTIAL DEVELOPMENT OF EASTRIDGE ESTATES SUBDIVISION

LOTS 13A – 19A AND LOTS 13B TO 19B BLOCK 2, AND LOTS 1A TO 9A AND LOTS 1B – 9B BLOCK 4 RESIDING IN
W1/2NE1/4 AND E1/2NW1/4 SECTION 24, T1N, R8E, B.H.M.
PENNINGTON COUNTY, RAPID CITY, SOUTH DAKOTA

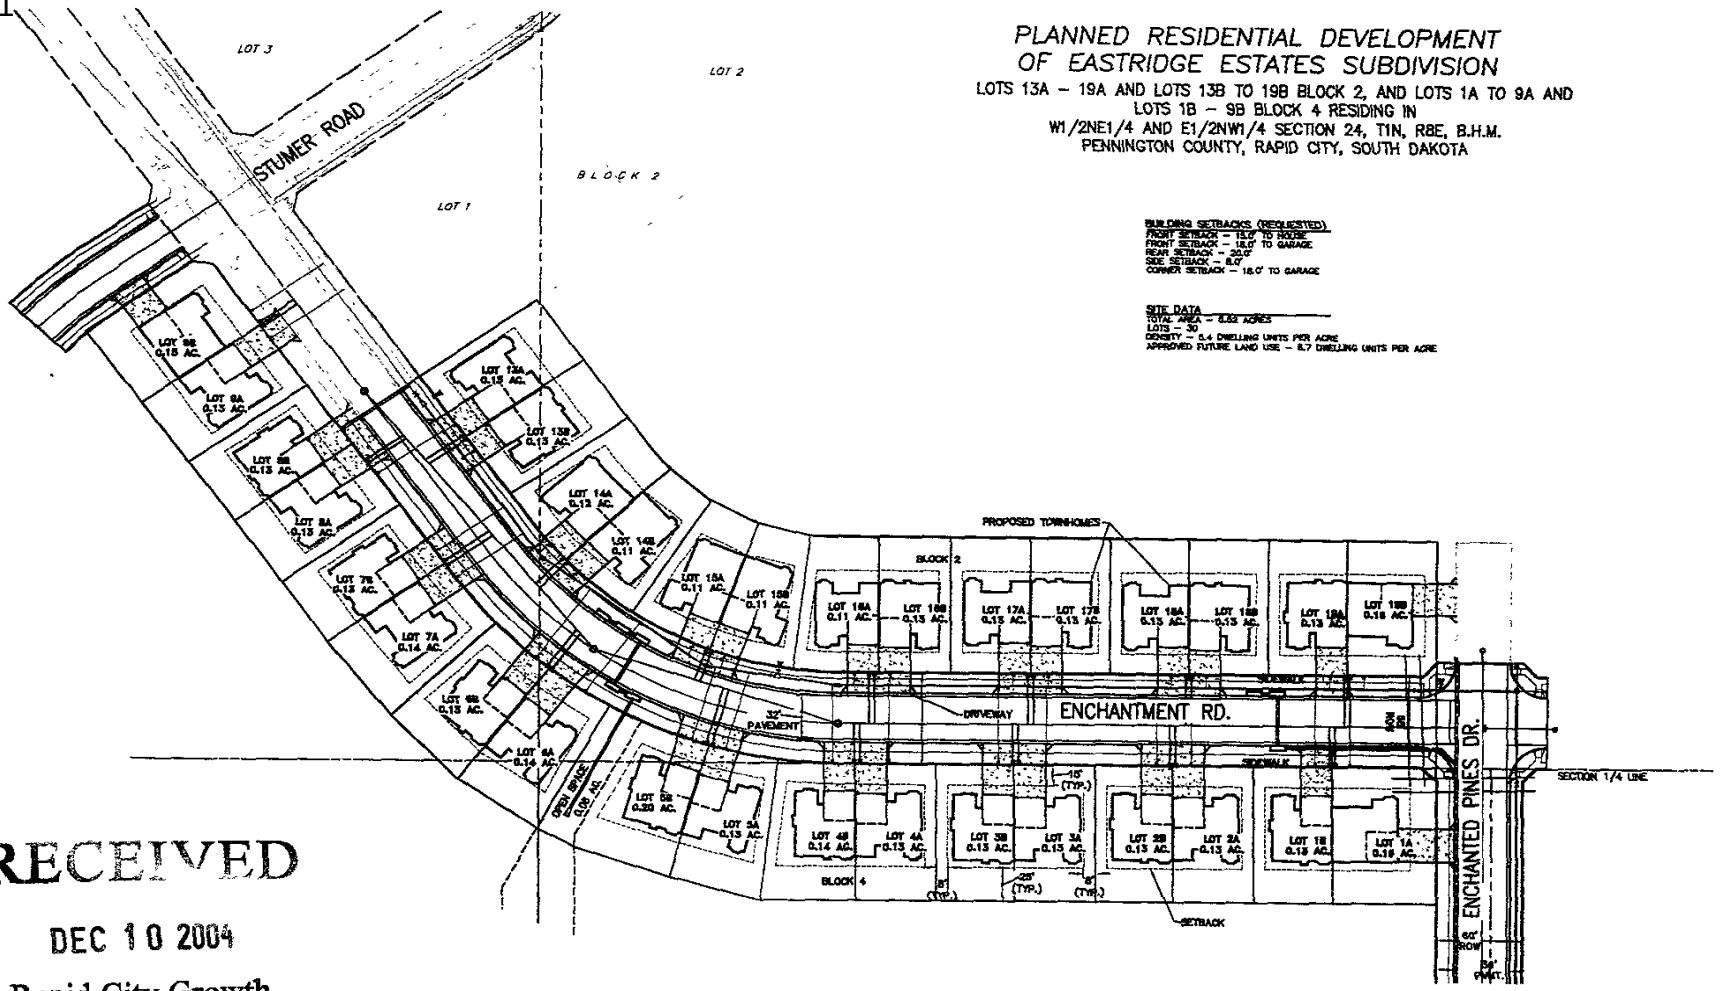

RECEIVED

DEC 10 2004

Rapid City Growth
Management Department

D.D.I.
DREAM DESIGN INTERNATIONAL, INC.
PROFESSIONAL STRUCTURAL & CIVIL ENGINEERING CONSULTANTS
[illegible]