thru 14 of Block [illegible] 1 thru 5 of Tract A of Lot 25 of Block 1; Tract B (except the South 50 feet
t 25 of Block 1, Lots 1 thru 78, 45 thru 72 of Block 2 all in Riverside Addition; Lots 13 thru 16
th Boulevard Addition; Lots A & D in NE¼ of SE¼ of Section 35; a portion of Tract C and Lots 2
: in NE¼ of SE¼ of Section 35; an unplatted portion of N½ of SE¼ of Section 35 described in
#76555 and filed in Misc. Book 4, Page 8088 and in an Amended Judgment filed in Misc. Book 5,
ortions of Lots 17 thru 32 of Block 21, all or portions of Lots 17 thru 32 of Block 22, all or
7 and 21 thru 32 of Block 23, Lots 17 thru 32 of Block 24, Lots 17 thru 32 of Block 25, portions
of Block 26, Lots 1 thru 16 & 18 thru 32 of Block 31, Block 32, all or portions of Lots 1 thru
and 25 thru 32 of Block 33, Block 34, Block 35, Lots 1 thru 13 & Lots 20 thru 32 of Block 41,
ortions of Lots 1 thru 14, and 16, and 18 thru 32 of Block 43, Block 44, Block 45, Block 51,
, Block 54, and Block 55, all in the Original Townsite; vacated portions of Boston, 5th, 6th,
, New York, Chicago and St. Louis Streets; and vacated portions of Alley R.O.W.'s)
SECTION 35 AND IN SW¼ OF SECTION 36, T2N, R7E, BHM,
TON COUNTY, SOUTH DAKOTA

in previous plat or description."

d."

ht-of-Way dedicated to public."

N
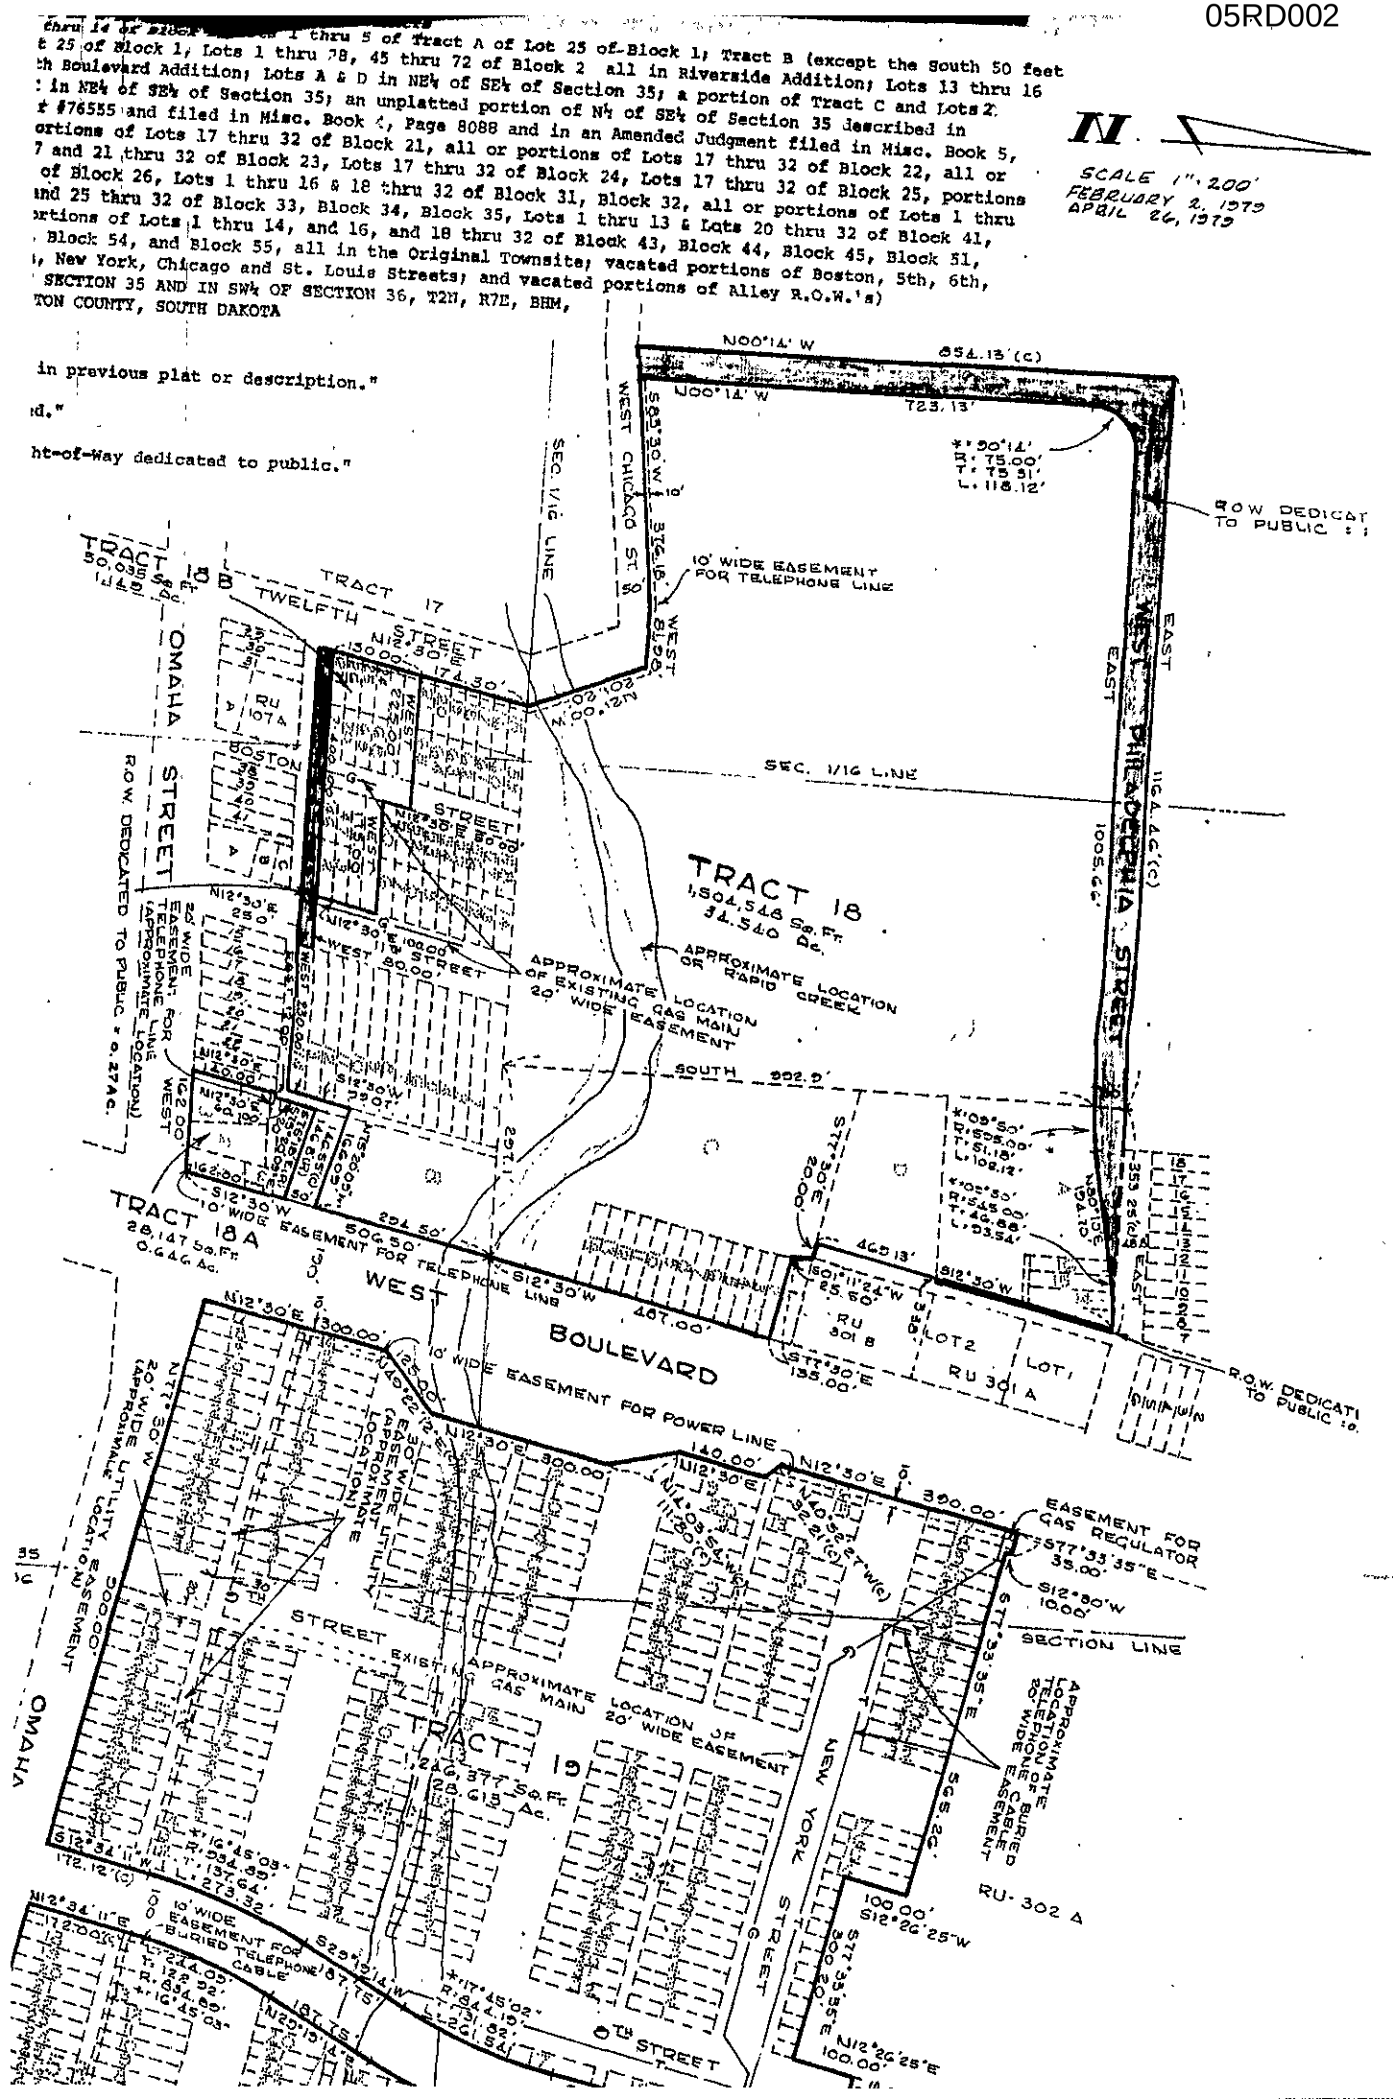
SCALE 1" = 200'
FEBRUARY 2, 1979
APRIL 26, 1979