05UR014

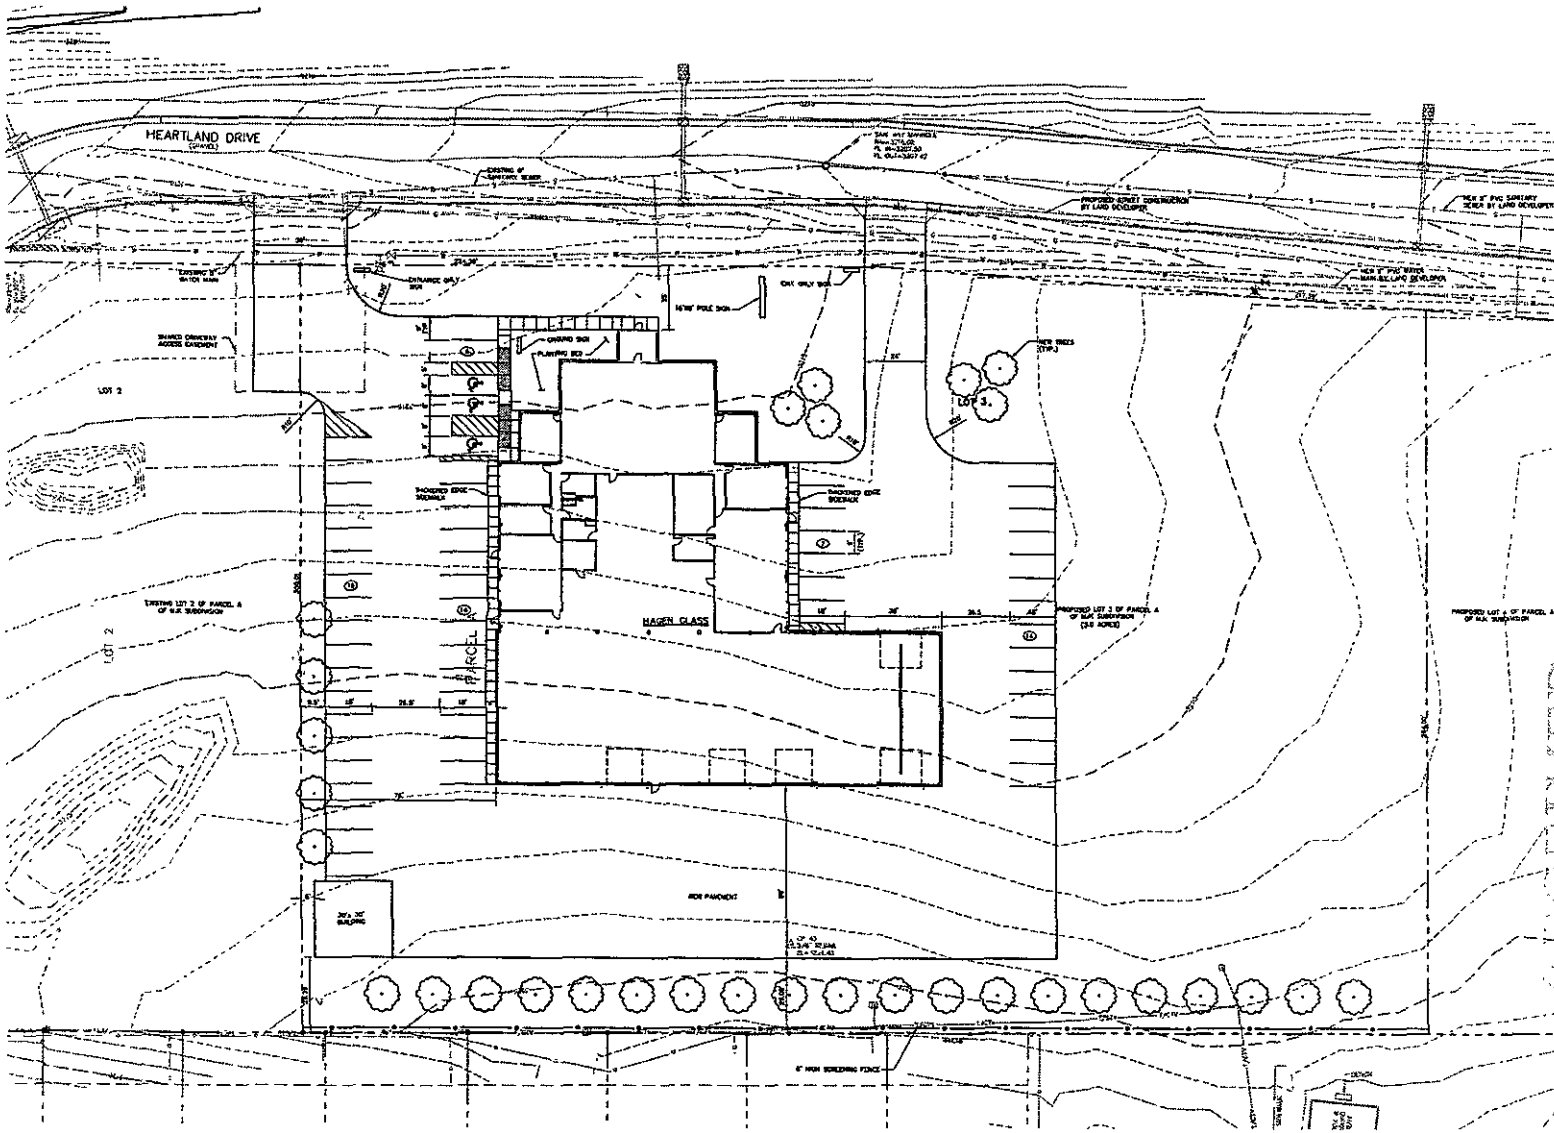

Preliminary
Not For Construction

Revisions

Henriksen, Inc
526 Saint Joseph Street, Suite A
Rapid City, South Dakota 57701
Phone (605) 394-0166 Fax (605) 341-8288

SITE PLAN
Hagen Glass Company
Rapid City, South Dakota

C1.1
Drawing Number