06VE004

PROPERTY LINES AND EXISTING TREES SHOWN ARE APPROXIMATE. SITE HAS NOT BEEN SURVEYED. UTILITIES SHOWN ARE FROM CITY UTILITY MAPS.

SITE PLAN IS CONSIDERED CONCEPTUAL AND SUBJECT TO CHANGE AT FINAL PLANNED DEVELOPMENT.

SIGN LOCATIONS ARE CONSIDERED APPROXIMATE. SIGNS TO BE IN COMPLIANCE WITH CITY SIGN CODE.

LIGHT LOCATIONS ARE CONSIDERED CONCEPTUAL AND SUBJECT TO CHANGE. LIGHTING TO BE IN COMPLIANCE WITH CITY CODES AND ZONING REQUIREMENTS.

SCREENING DEVICE LOCATIONS ARE CONSIDERED CONCEPTUAL AND SUBJECT TO CHANGE. SCREENING TO BE IN COMPLIANCE WITH CITY CODES AND ZONING REQUIREMENTS.
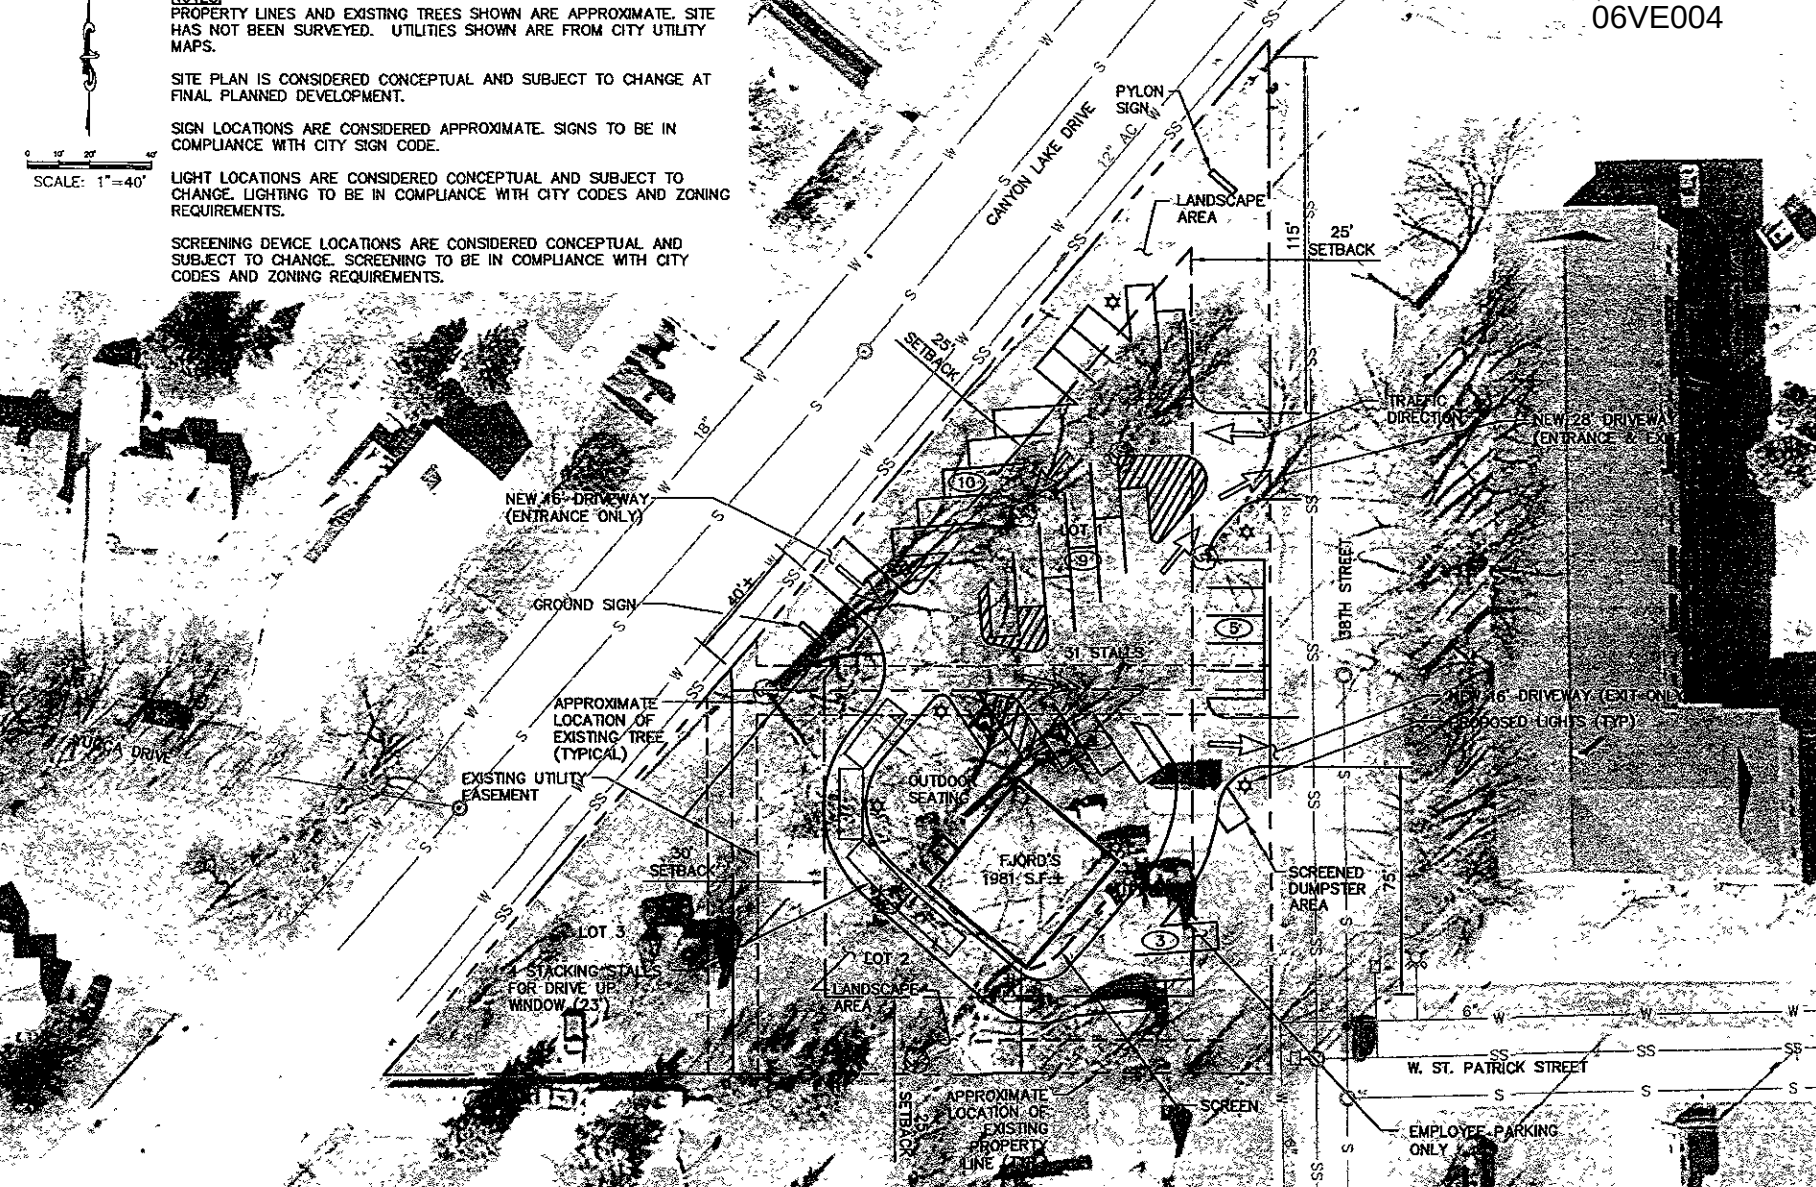
SCALE: 1"=40'