06UR009

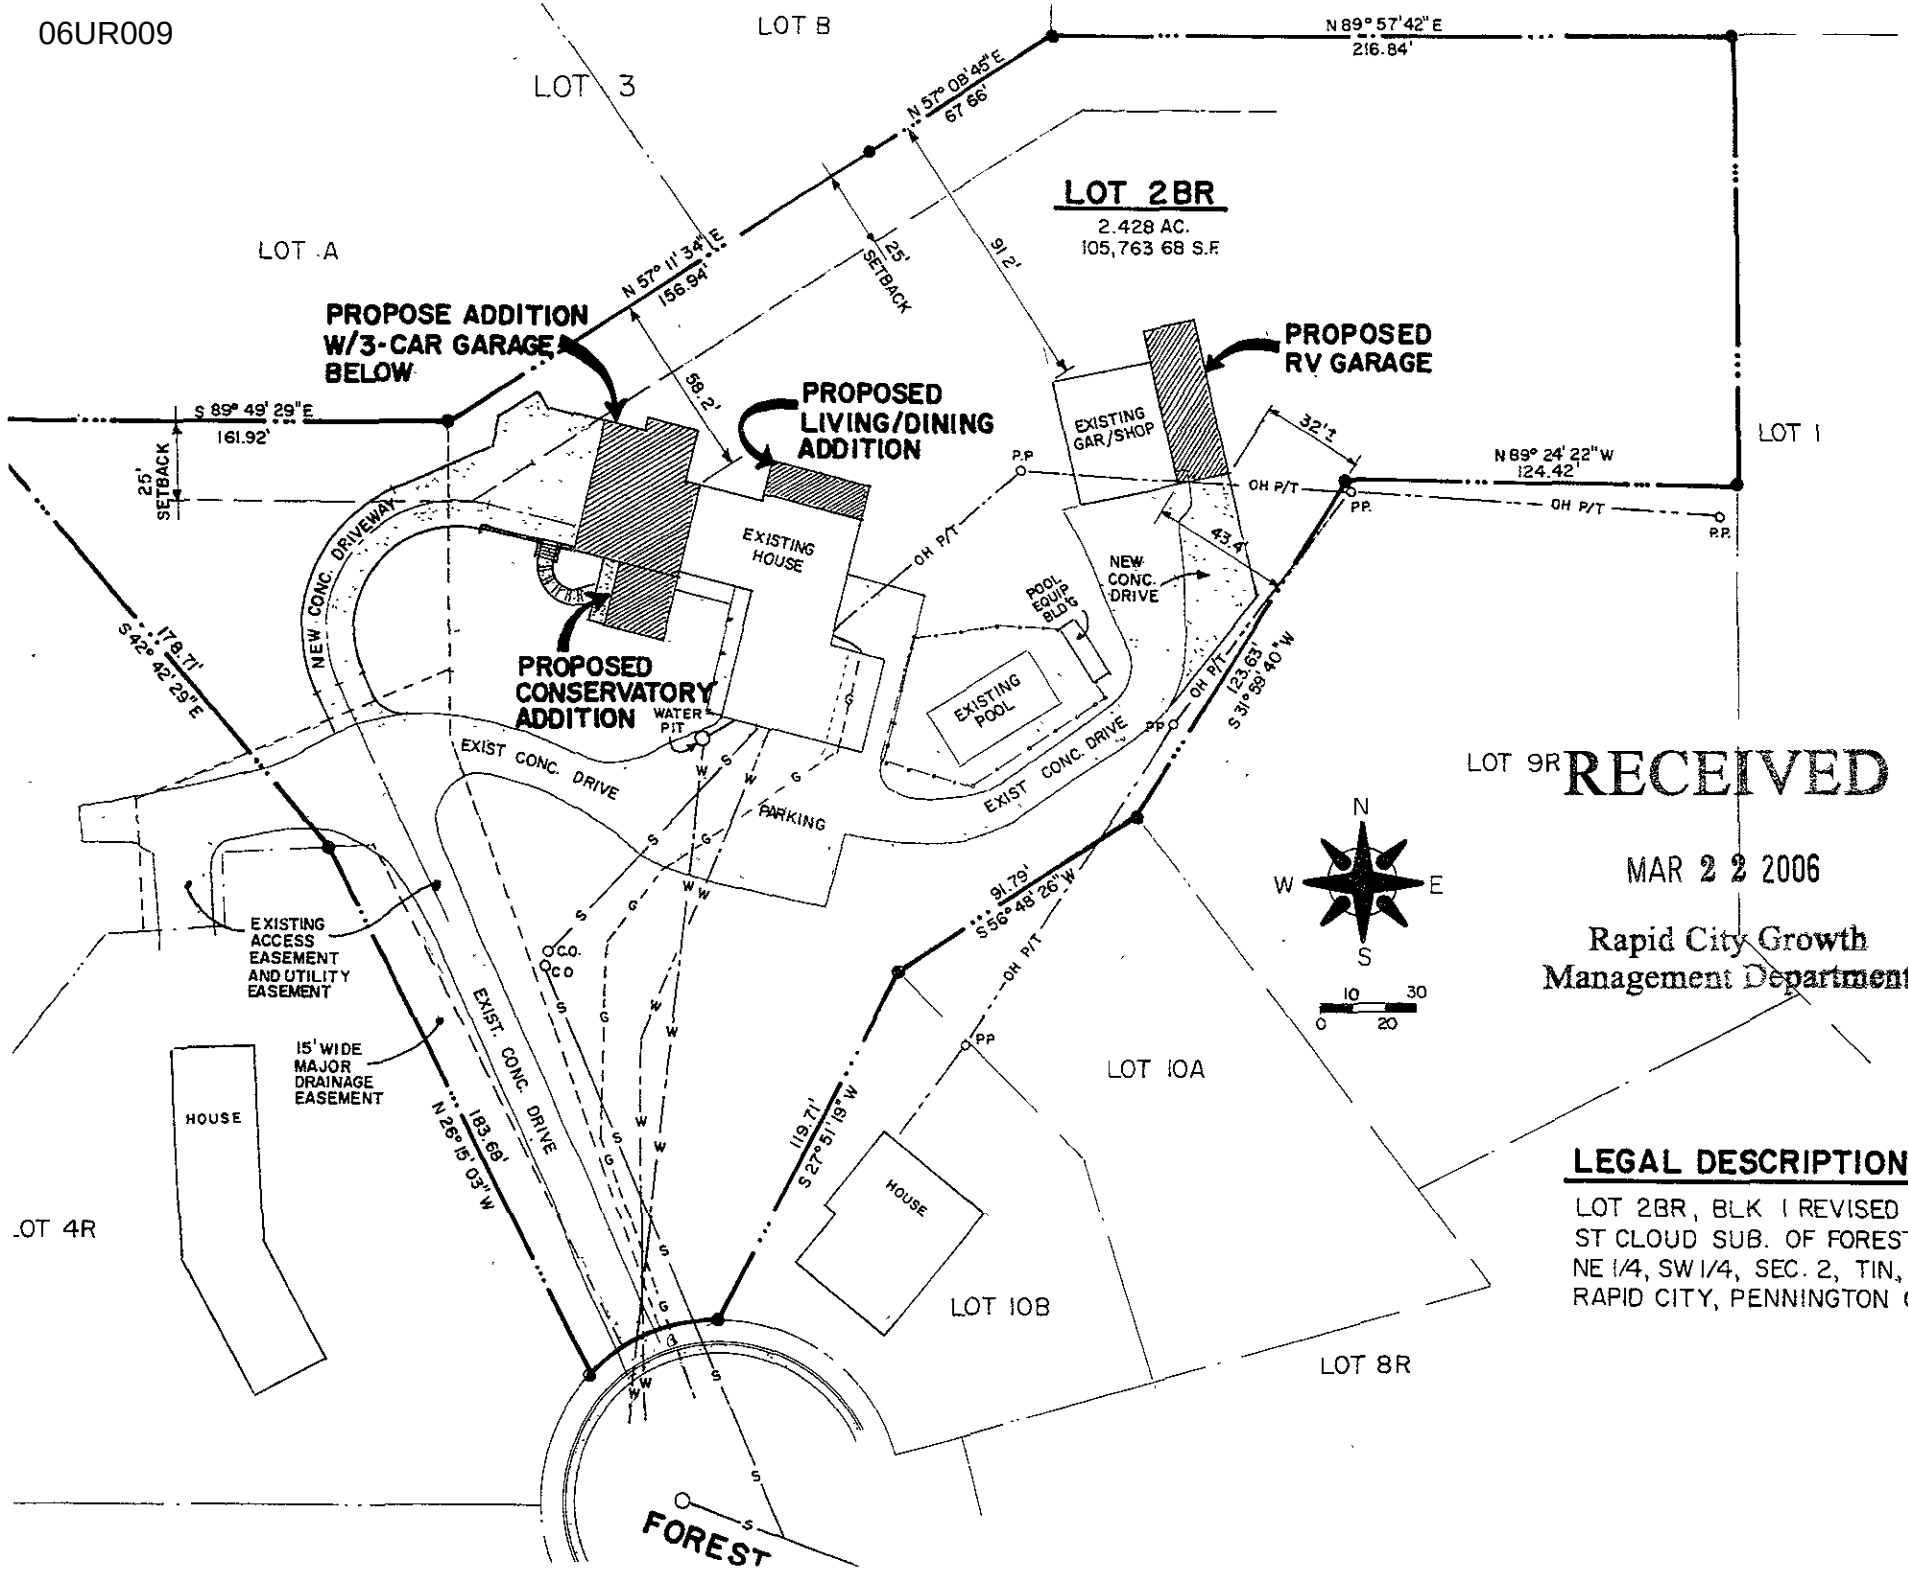

LEGAL DESCRIPTION:

LOT 2BR, BLK 1 REVISED OF
ST CLOUD SUB. OF FOREST HILLS SUB.
NE 1/4, SW 1/4, SEC. 2, T1N, R7E, B.H.M.
RAPID CITY, PENNINGTON CO., SO. DAK.