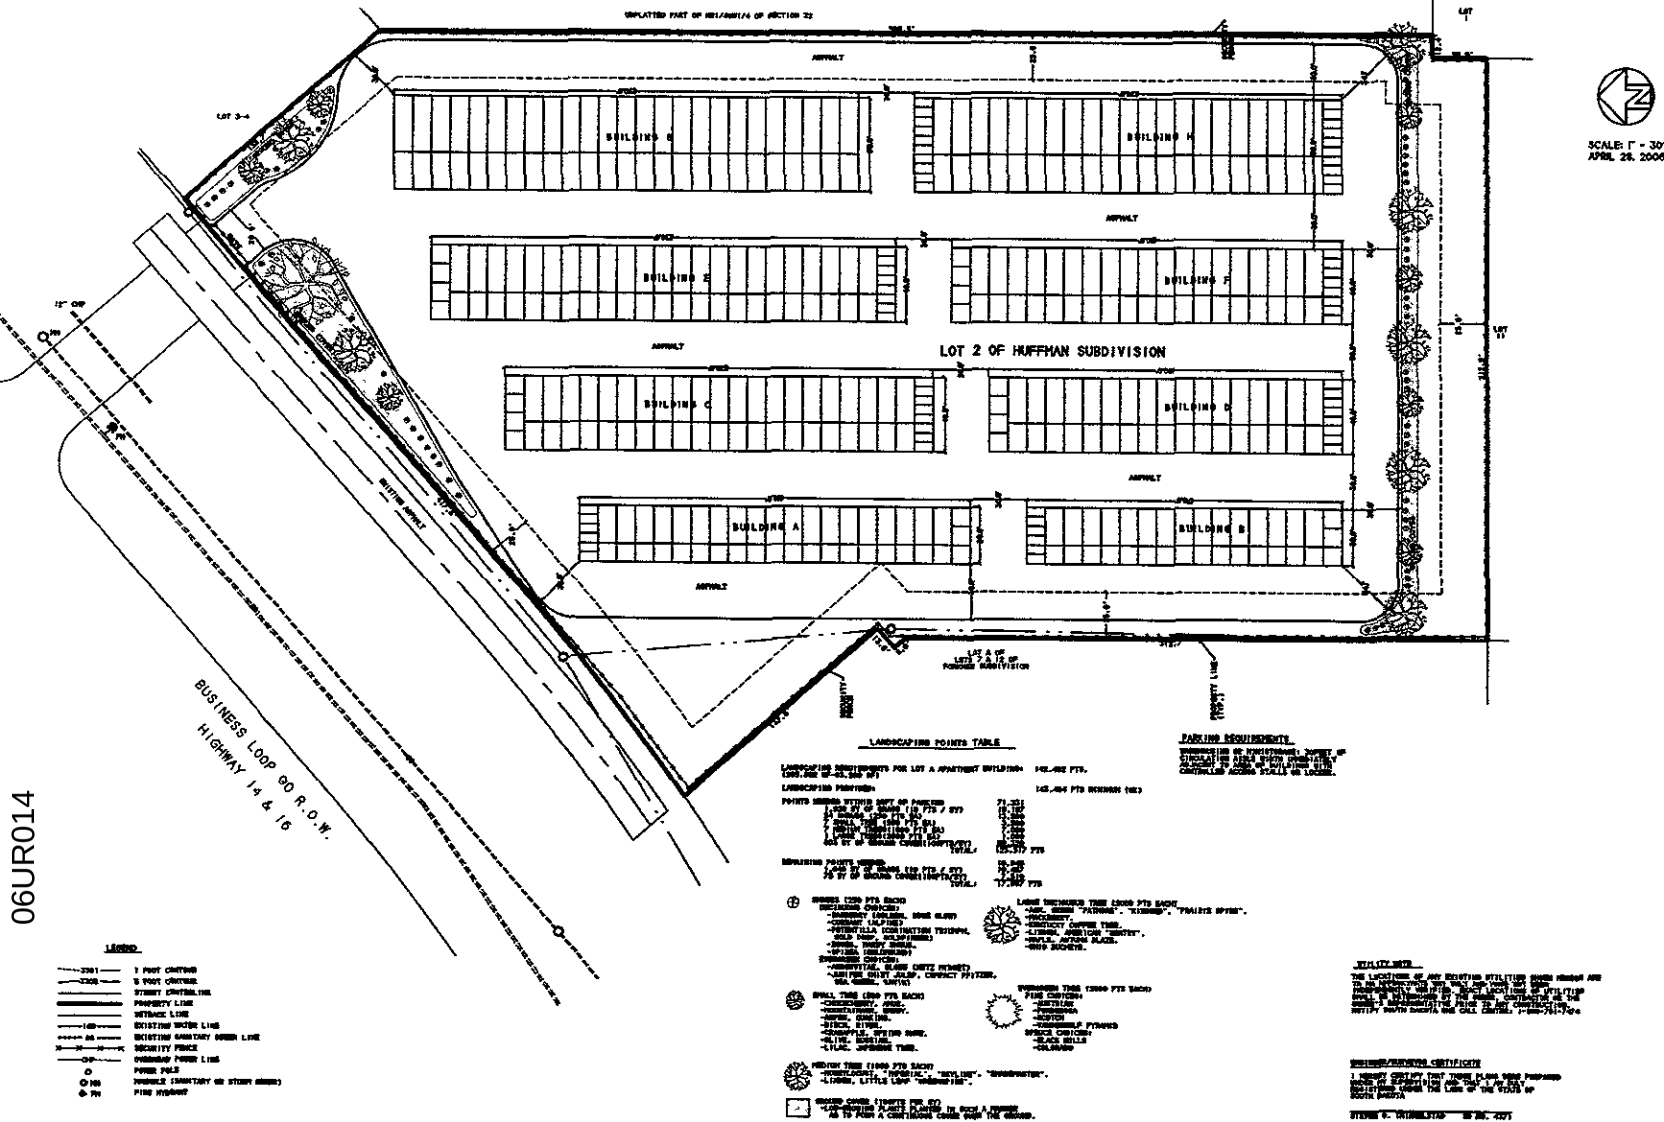
UNPLATTED PART OF NW1/4NW1/4 OF SECTION 22
LOT 3-4
BUILDING G
BUILDING H
BUILDING E
BUILDING F
BUILDING C
BUILDING D
BUILDING A
BUILDING B
ASPHALT
LOT 2 OF HUFFMAN SUBDIVISION
LOT 11
LOT A OF
LOT 7 A & B OF
HUFFMAN SUBDIVISION
PROPERTY LINE
BUSINESS LOOP 90 R.O.W.
HIGHWAY 14 & 16
SCALE: 1" = 30'
APRIL 28, 2006
LANDSCAPING POINTS TABLE
PARKING REQUIREMENTS
LEGEND
06UR014