06RZ028

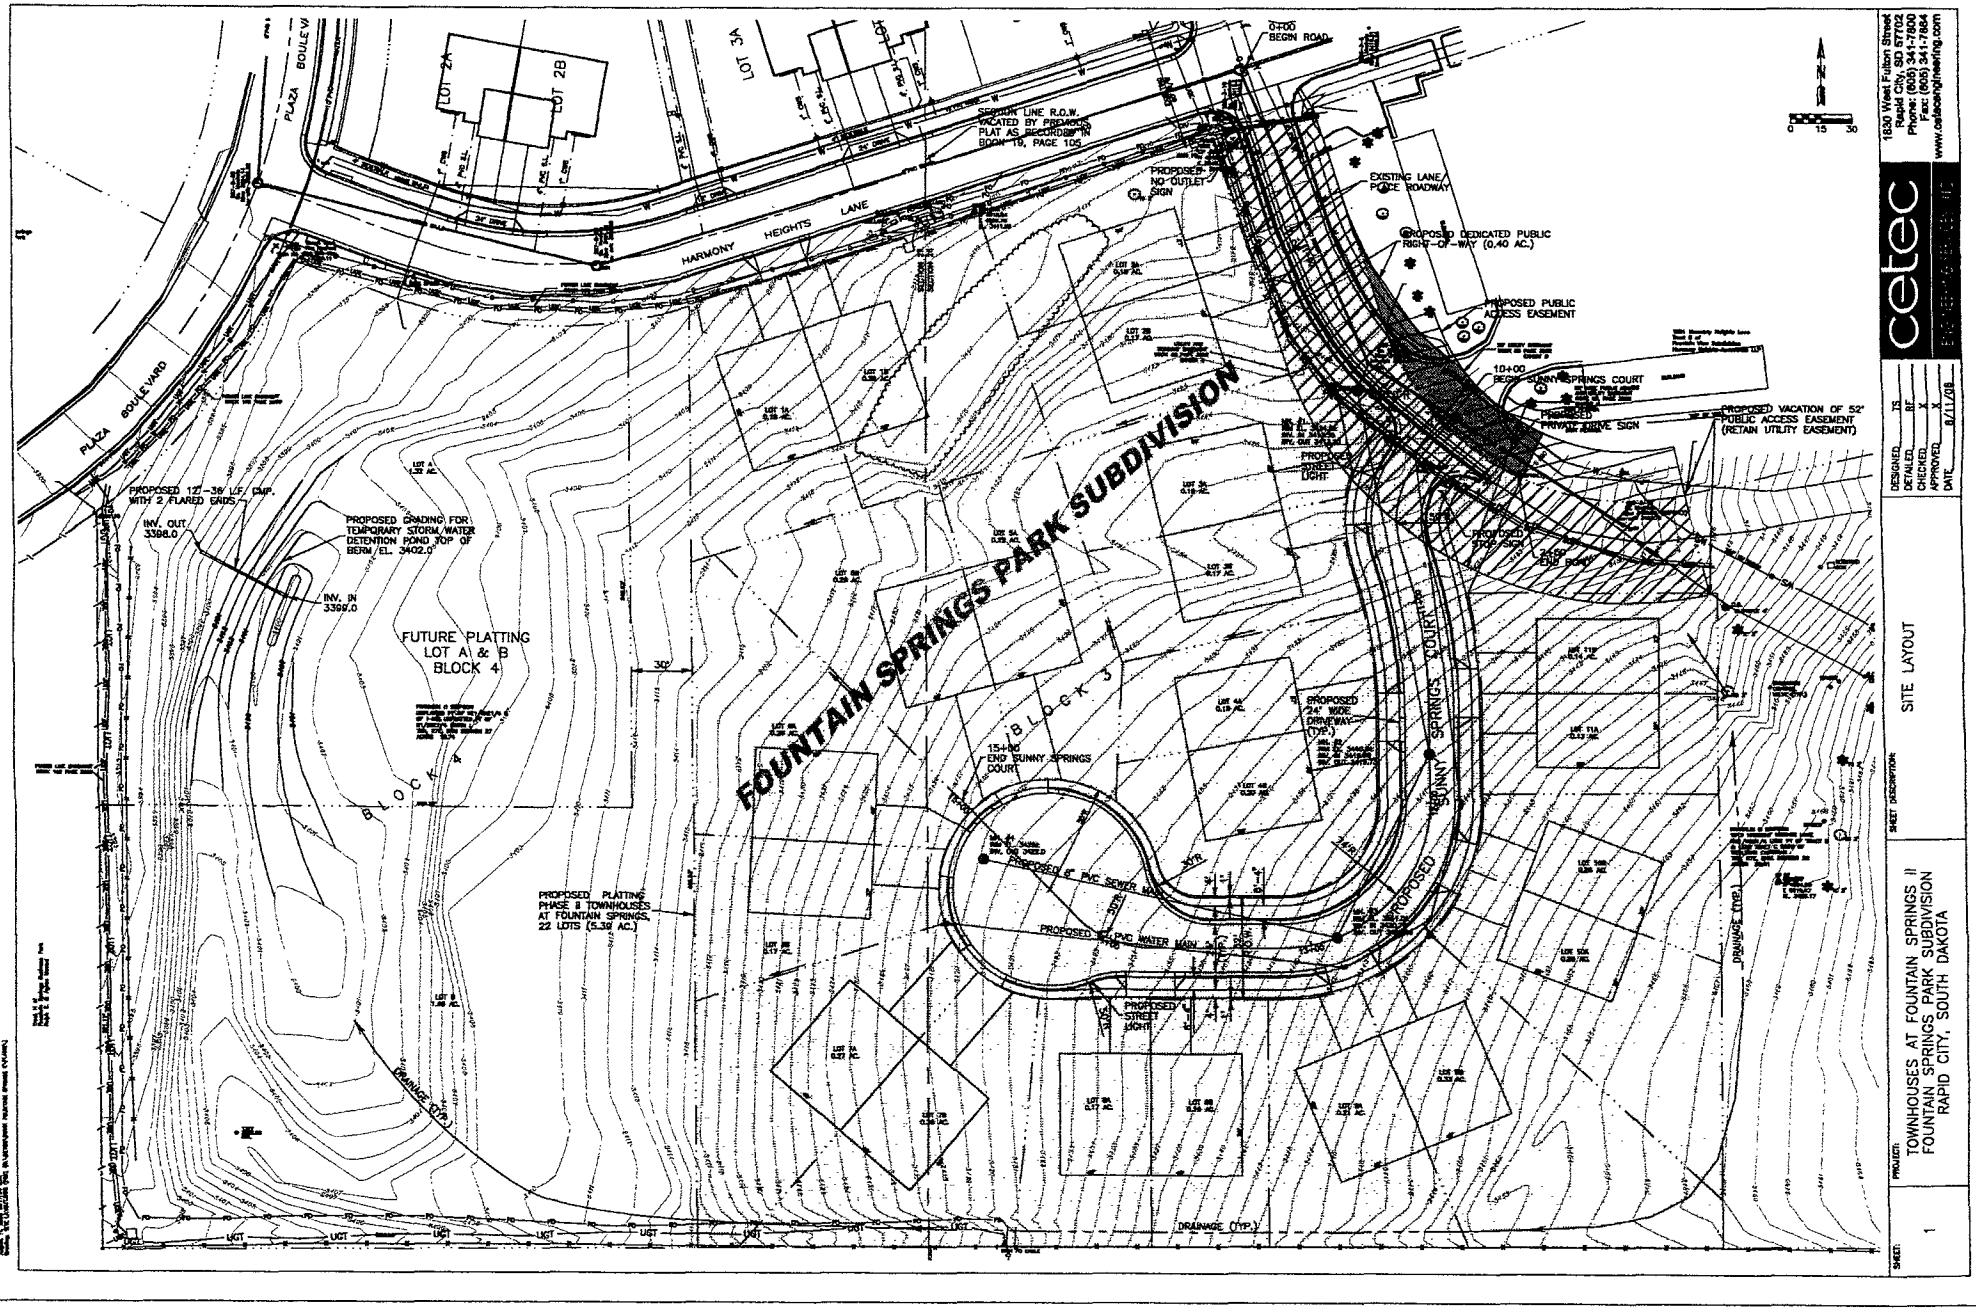

cetec
1830 West Fulton Street
Rapid City, SD 57702
Phone: (605) 341-7800
Fax: (605) 341-7864
www.cetecengineering.com

DESIGNED TS
DETAILED BF
CHECKED X
APPROVED X
DATE 8/11/08

SHEET DESCRIPTION: SITE LAYOUT

PROJECT: TOWNHOUSES AT FOUNTAIN SPRINGS II
FOUNTAIN SPRINGS PARK SUBDIVISION
RAPID CITY, SOUTH DAKOTA

SHEET: 1