06PD077

RECEIVED
SEP 13 2006
Rapid City Growth Management Department

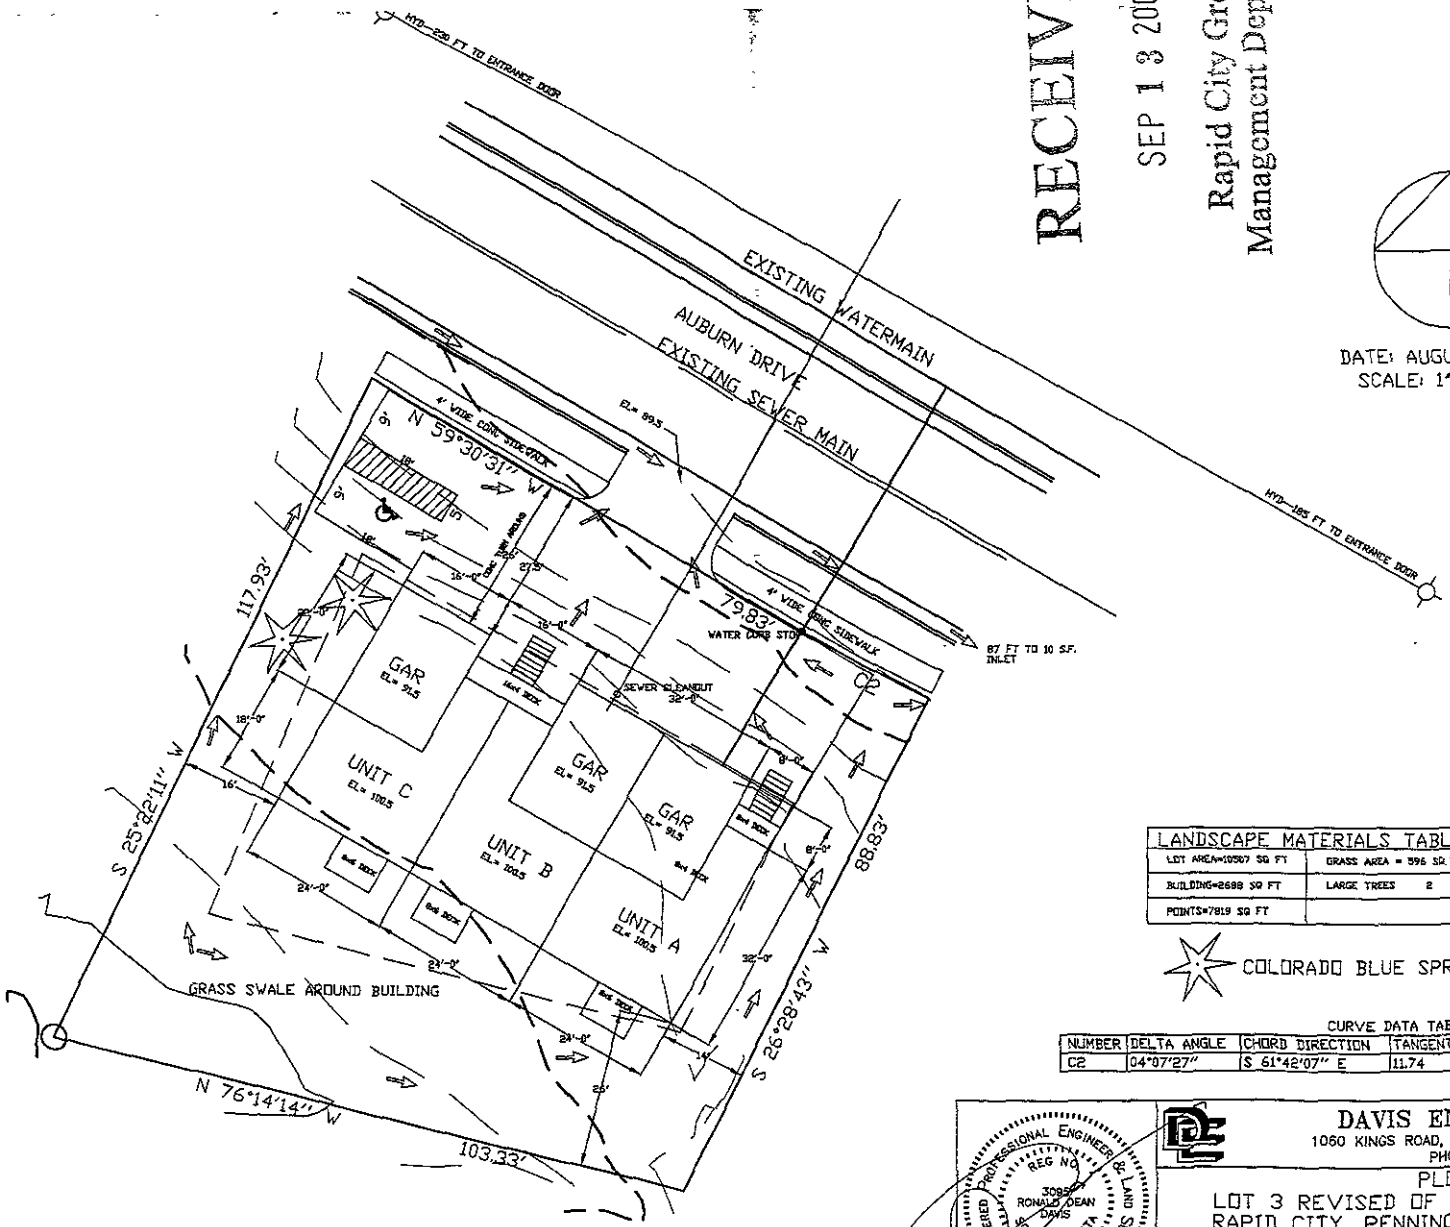

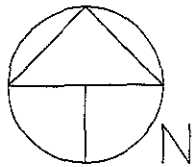

DATE: AUGUST 29, 2006
SCALE: 1" = 20 FT

LANDSCAPE MATERIALS TABLE		POINTS
LOT AREA=10587 SQ FT	GRASS AREA = 596 SQ. YARDS	5960
BUILDING=2698 SQ FT	LARGE TREES 2	4000
POINTS=7819 SQ FT		TOTAL POINTS= 9960

COLORADO BLUE SPRUCE

CURVE DATA TABLE

NUMBER	DELTA ANGLE	CHORD DIRECTION	TANGENT	RADIUS	ARC LENGTH	CHORD LENGTH
C2	04°07'27"	S 61°42'07" E	11.74	326.00	23.47	23.46

REGISTERED PROFESSIONAL ENGINEER & LAND SURVEYOR
REG NO. 3095
RONALD DEAN DAVIS
SOUTH DAKOTA

DAVIS ENGINEERING, INC.
1060 KINGS ROAD, RAPID CITY, SOUTH DAKOTA, 57702
PHONE (605) 341-3095

PLOT PLAN
LOT 3 REVISED OF AUBURN HILLS SUBDIVISION
RAPID CITY, PENNINGTON COUNTY, SOUTH DAKOTA

Surveyed by: RDN Date:
Designed by: Date:
Drawn by: ARDY Date:
Checked by: RDN Date: AUG 29, 06

Scale: ONE INCH = TWENTY FEET
Revisions:

SHEET 1 OF 1

Job Number: J 2006-