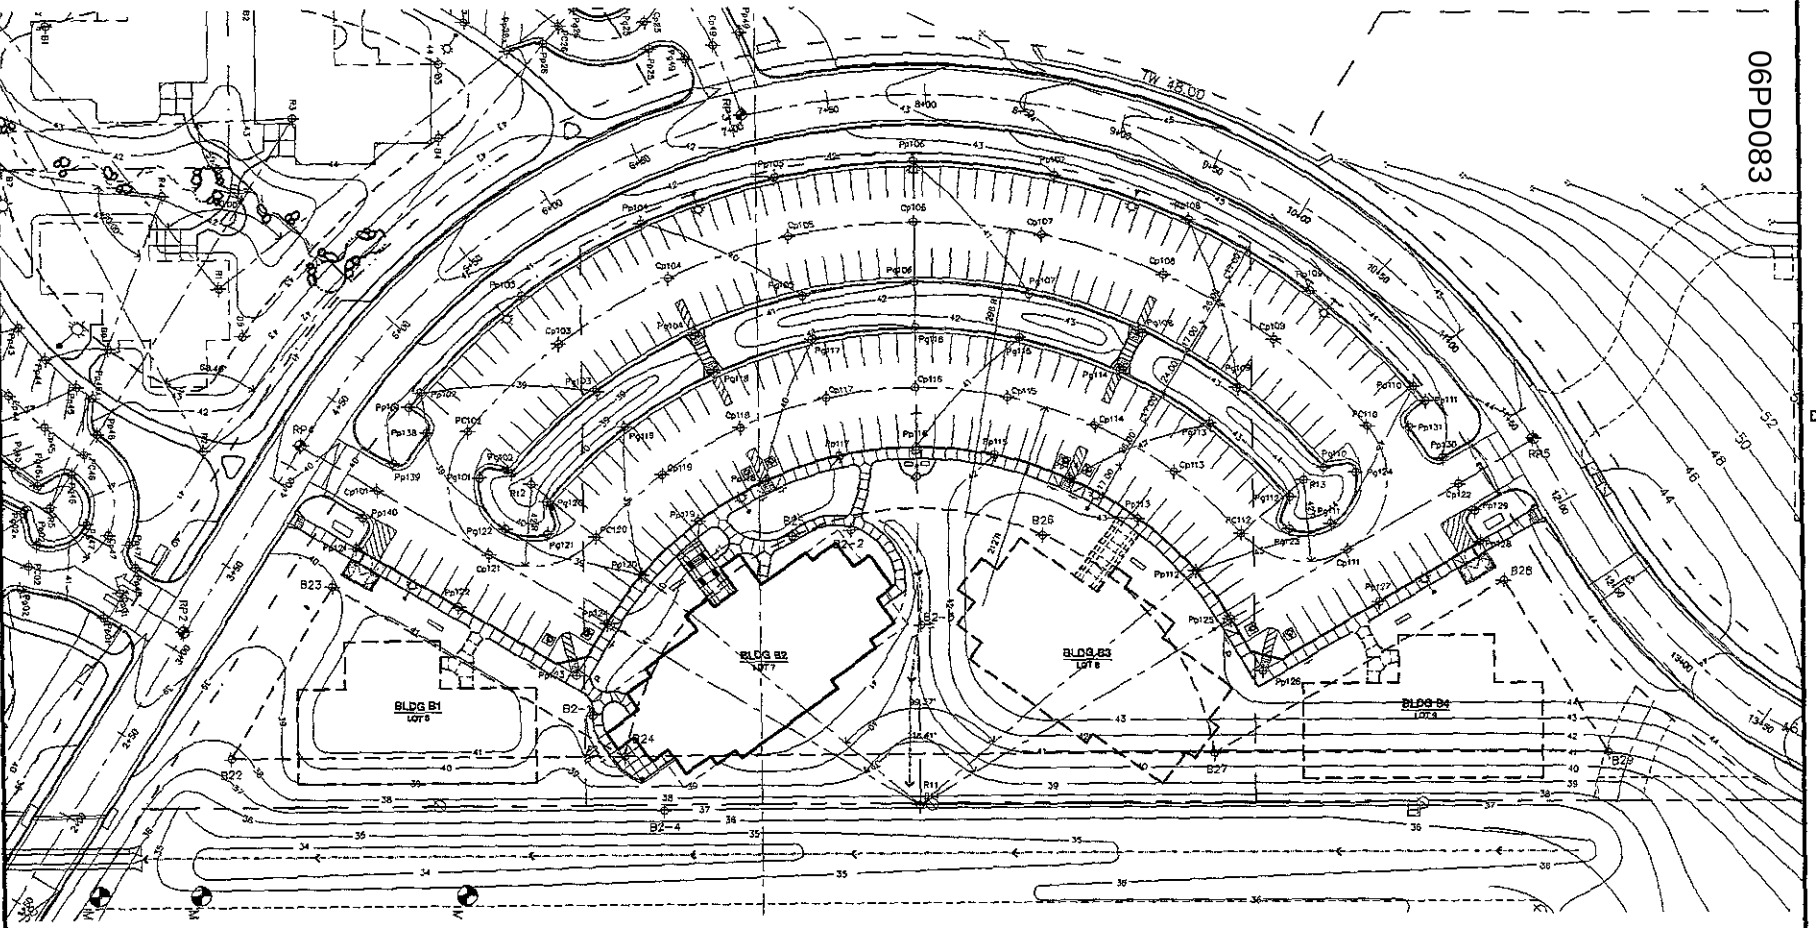

06PD083

DESIGNWORKS INC.
526 Saint Joseph St.
Suite B
Rapid City, SD 57701
Tel: 605/394-0394
Fax: 605/394-9588

AREA 'B'
FINAL
PLANNED
DEVELOPMENT
SUBMITTAL
SEPT 29, 2006

LAYOUT PLAN - AREA 'B'

VILLAGE AT FOUNDERS PARK
RAPID CITY, SOUTH DAKOTA

Project No.
R05-245
File Name
2.2-VIP-dwg
Drawn By
TJD
Checked By
RJF
Date
09-29-06
Revisions

AREA 'B'
LAYOUT PLAN

0' 15' 30' 60'
NORTH

2.2