06SR069

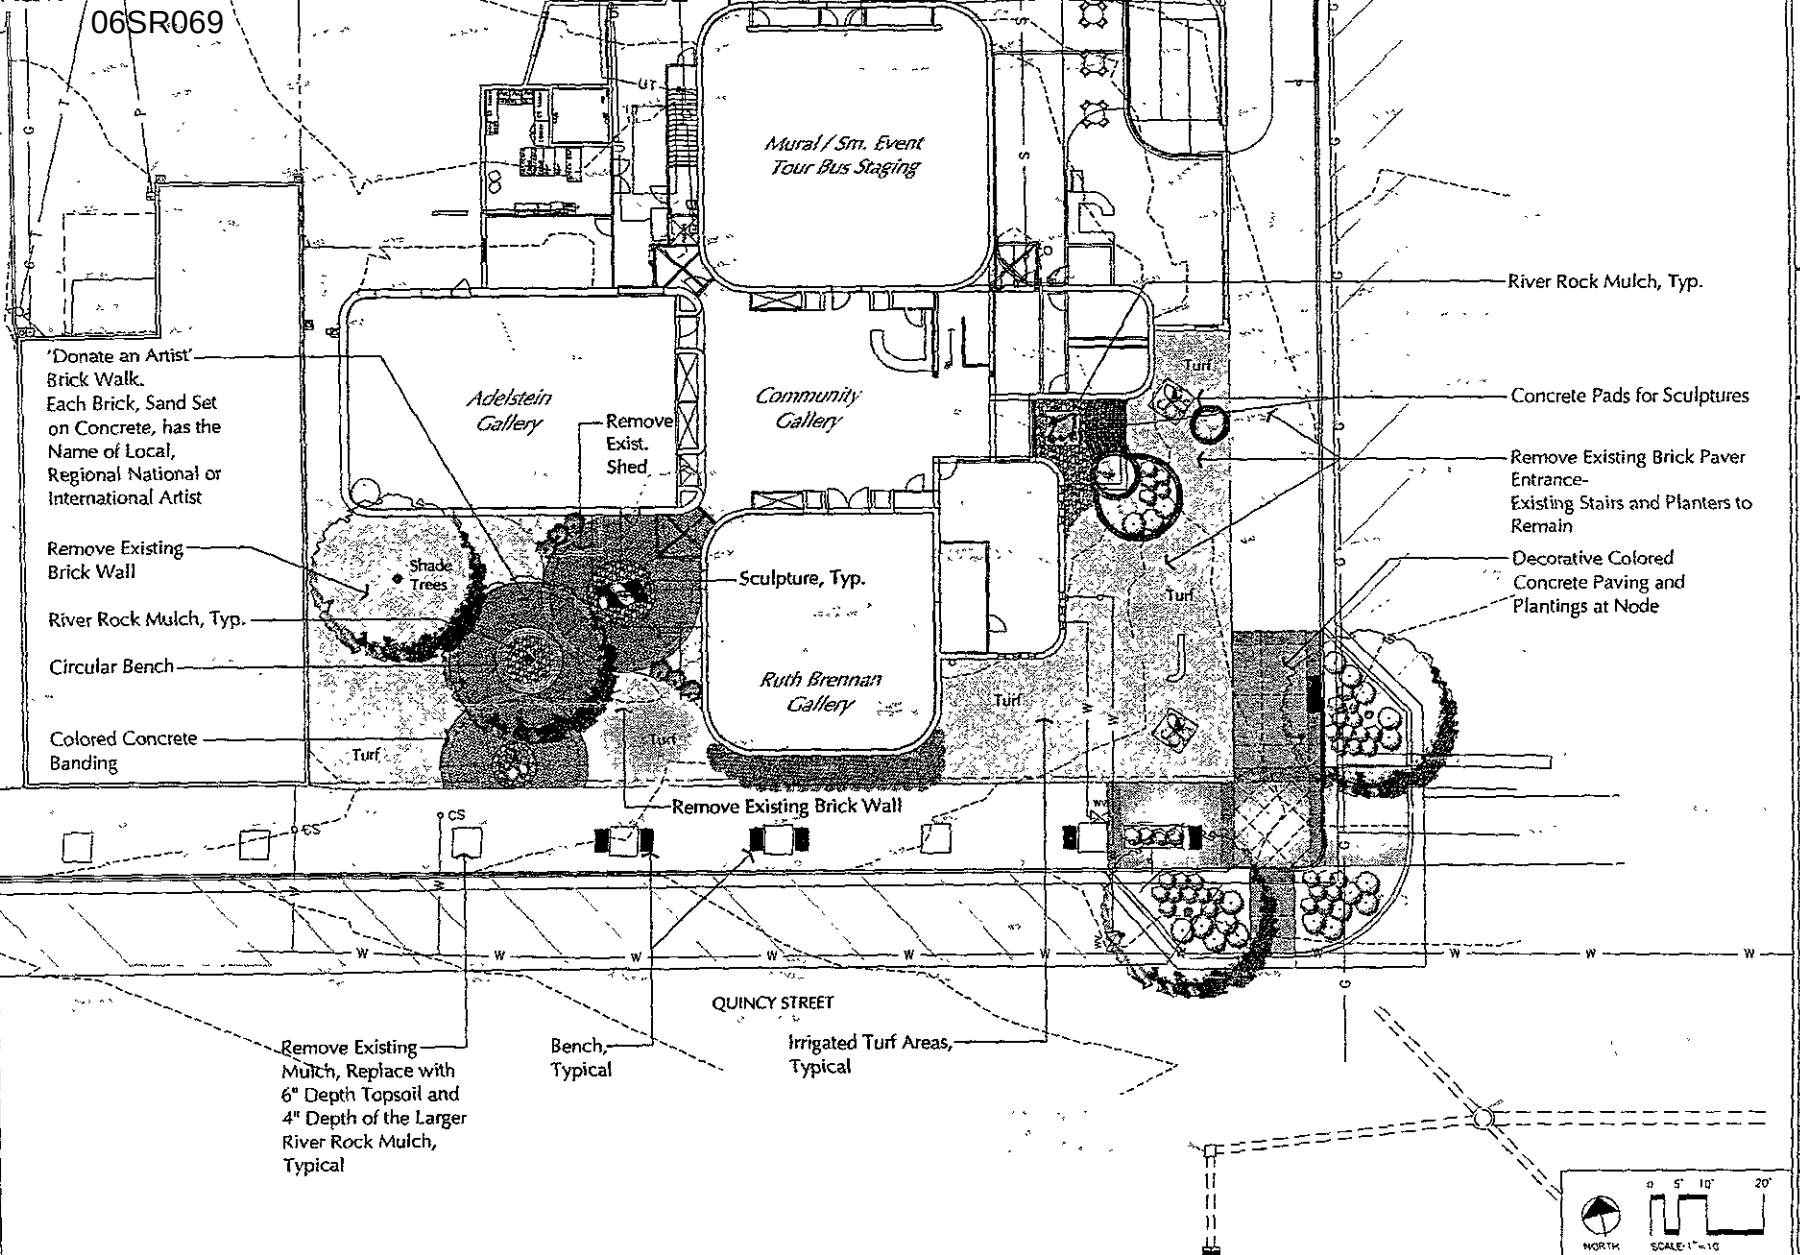

Wyss Associates, Inc.

Dahl Fine Arts Center

Rapid City, South Dakota

Master Plan