06UR024

LEGEND

- = Sanitary Sewer Manhole (Unless noted)
- = Sanitary Sewer Service Line Cleanout
- = Fire Hydrant
- = Water Valve
- = Curb Stop
- = Utility Pole
- = Electric Vault
- = Traffic Light
- = Telecommunications Vault
- = Sign
- = Underground Electric
- = Overhead Utility Line
- = Underground Telecommunications Line
- = Fiber Optic Line
- = Sanitary Sewer Line
- = Water Main
- = Natural Gas Line
- = Found Survey Monument as noted
- = Set Rebar with cap marked "RW Fisk 6565"
- = Control Point

SURVEYOR'S NOTES

Utilities shown are from visual inspection, sketches provided by individual service providers and Utility Locates performed by South Dakota One Call, Ticket Number 062 060 504. The actual location of utilities and service lines may vary from the information shown hereon.

At the time of survey, a portable cement processing facility was located on the subject property. Improvements and contours shown hereon are subject to change pending the removal of the portable facility.

Bearings and distances shown are measured this survey
See Plat Book 20 Page 21 for record lot information

Bench Mark: City Bench @ St. Pat & Hwy 79 (NGVD29)

N
W E
S

0 20 40

1" = 20'
August 17, 2006

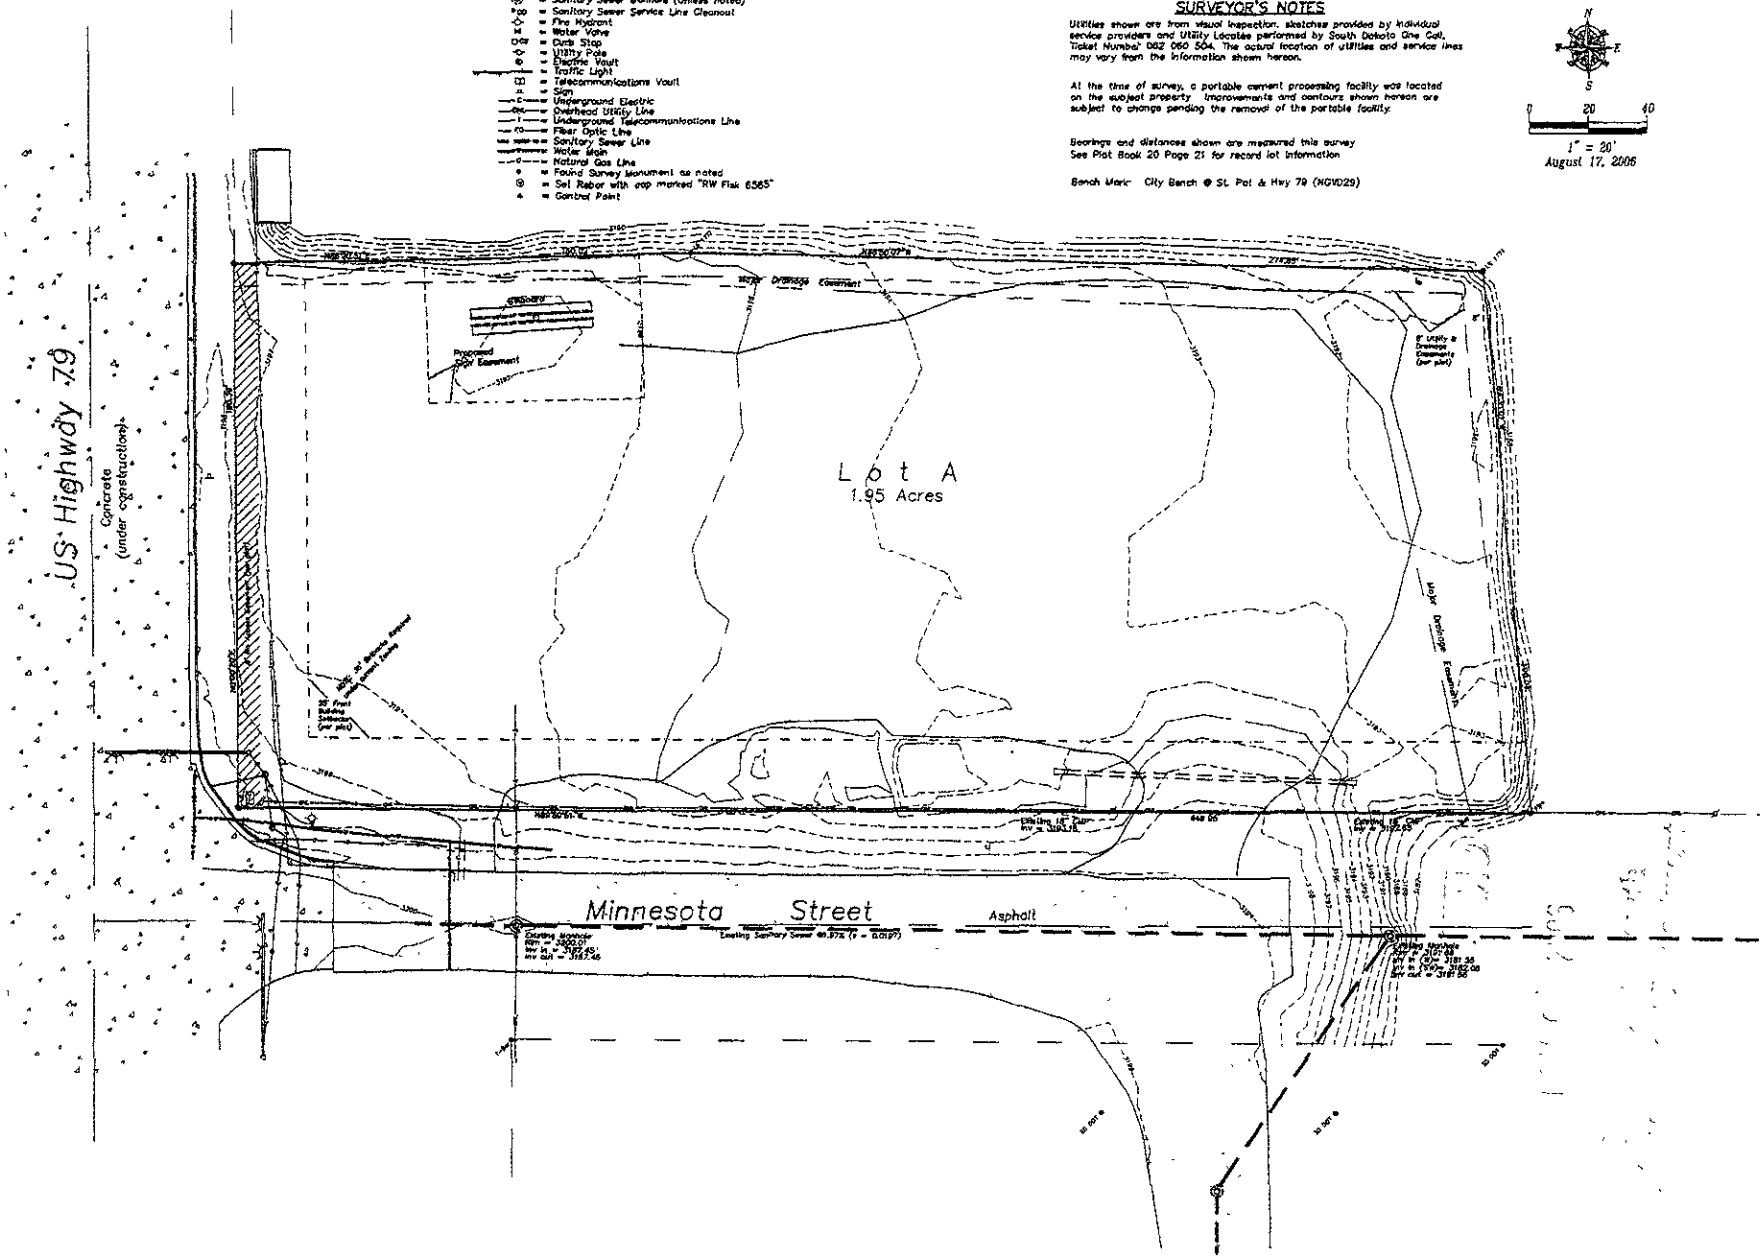

Topographic Map and Boundary Survey
Piedmont Processing
Lot A of Tract 2 of Kormylo Subdivision
SW1/4 NW1/4 Sec. 17, T1N, R8E, B.H.M.
Rapid City, Pennington County, South Dakota

1022 Main Street
P.O. Box 3134
Rapid City, South Dakota
57709
(605) 348-1538
(605) 341-1112 (fx)

Fisk Land Surveying
& Consulting
Engineers, Inc.

Surveyed by: BLML
Date: 8/13/06
Drawn by: RWF
Date: 8/16/06
Checked by: WF
Revisions

Project No.
06-08-05

Sheet
2
of
5