ZONED FLOOD HAZARD
07PD008

RECEIVED
FEB 26 2007
Rapid City Growth
Management Department

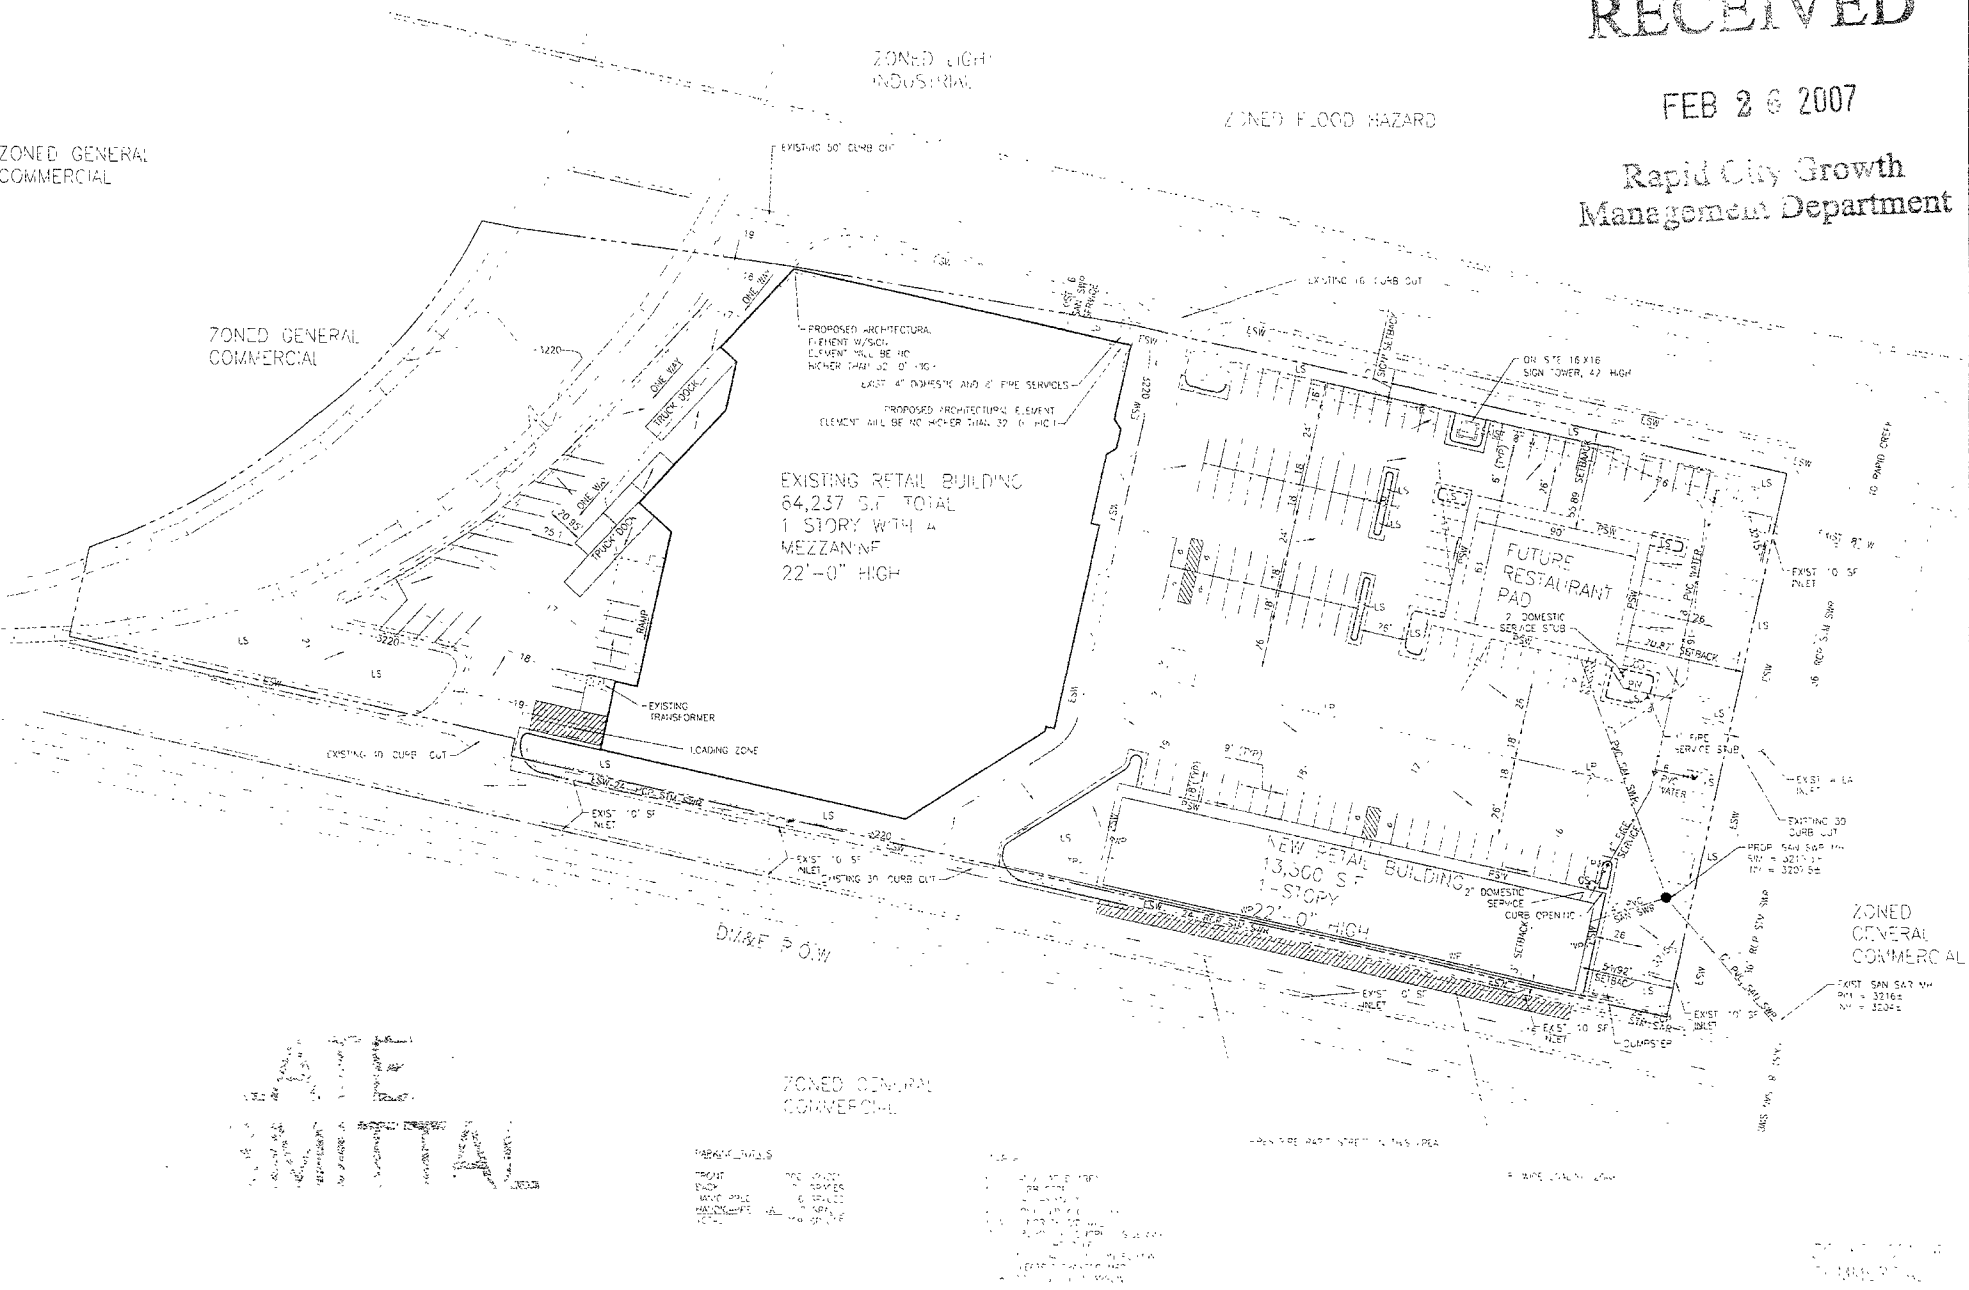

SITE PLAN SUBMITTAL

A1 PROPOSED SITE LAYOUT