07SV024

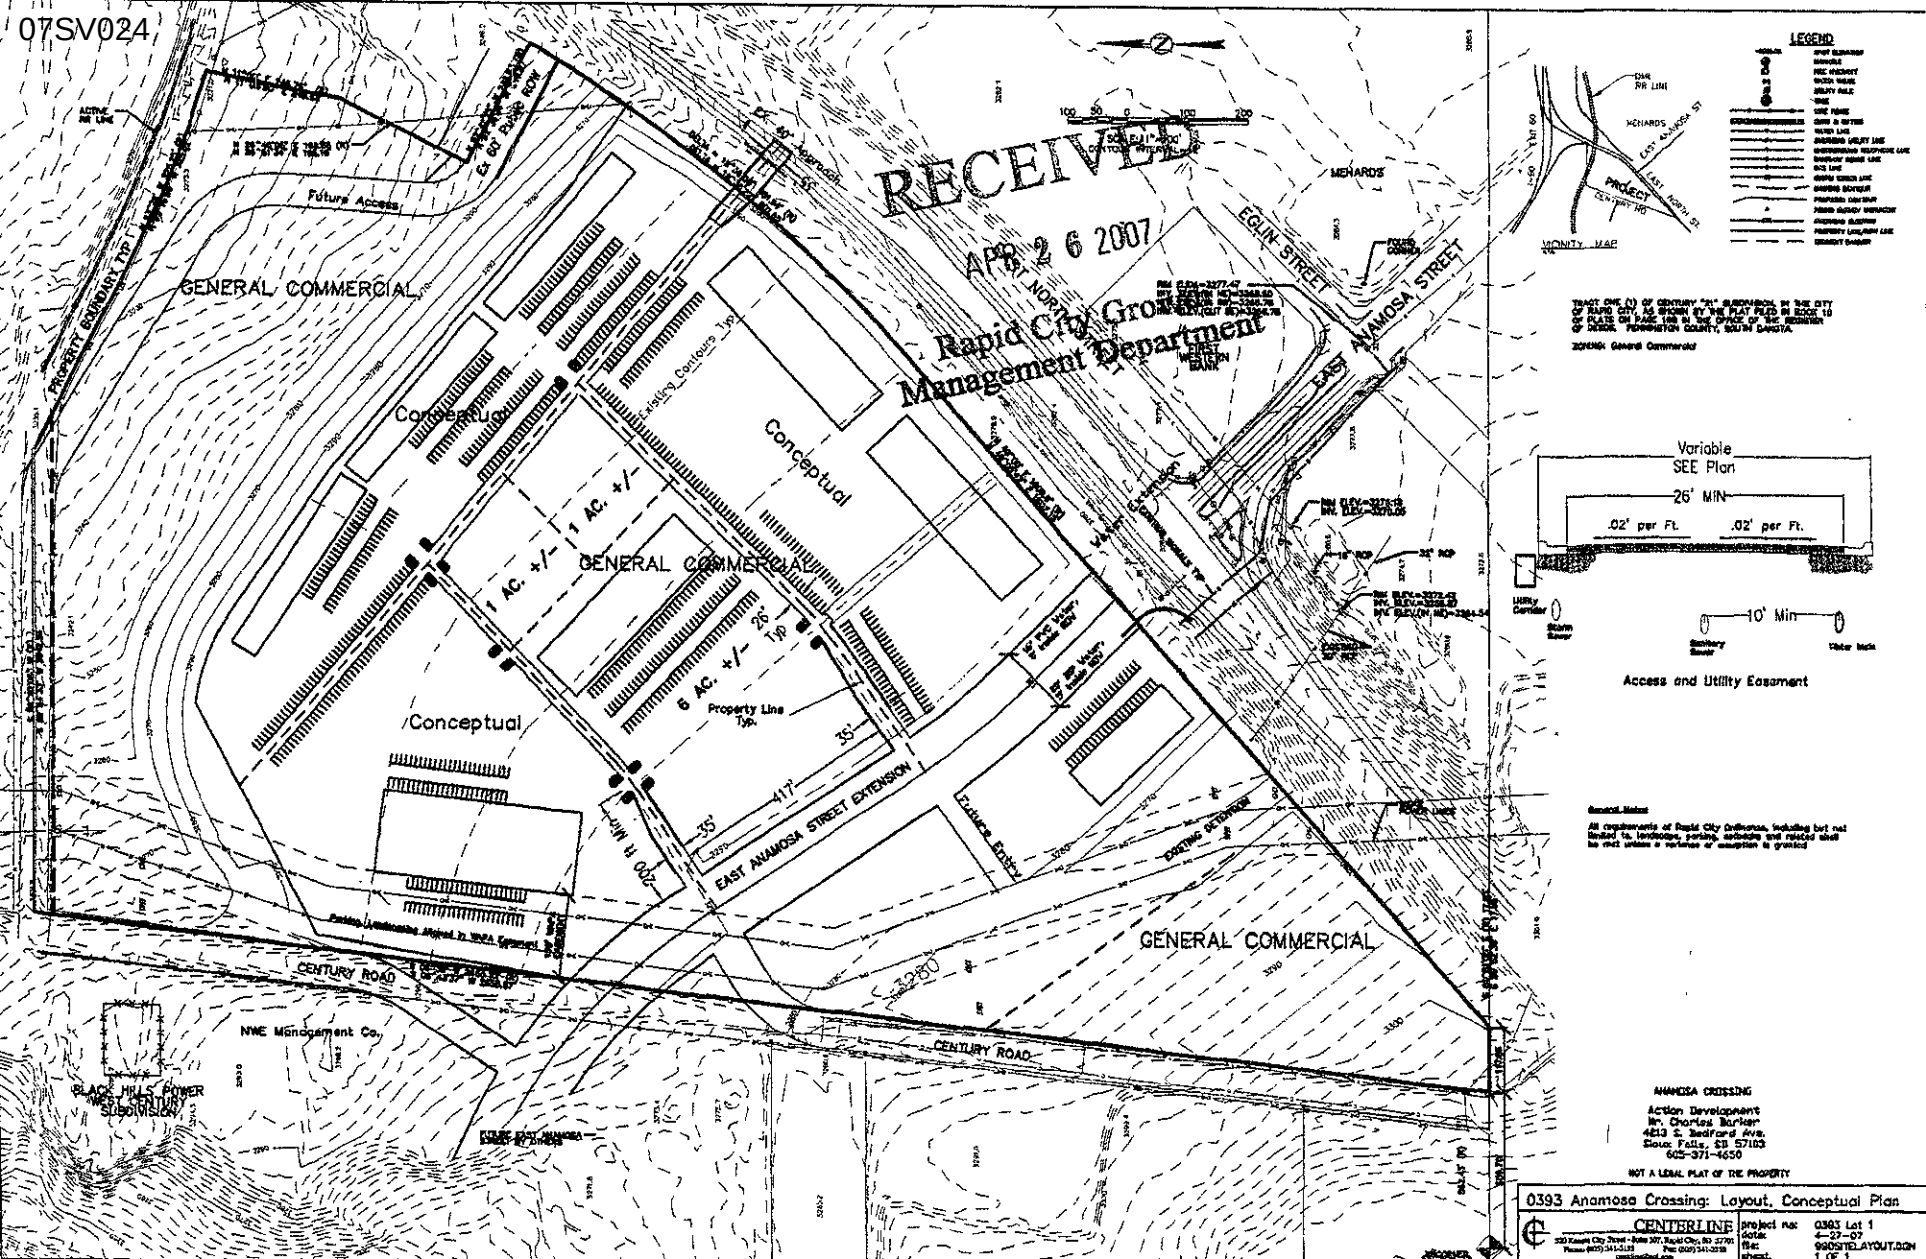

RECEIVED
APR 2 6 2007
Rapid City Growth Management Department
GENERAL COMMERCIAL
Conceptual
Existing Contours Typ.
1 AC. +/-
6 AC. +/-
26' Typ.
Property Line Typ.
35'
417'
200 ft Min
EAST ANAMOSA STREET EXTENSION
EAST ANAMOSA STREET
EGLIN STREET
MENARDS
Future Access
Future Entry
EXISTING DETENTION
CENTURY ROAD
NWE Management Co.
BLACK HILLS POWER WEST CENTURY SUBDIVISION
PROPERTY BOUNDARY TYP.
LEGEND
MONITY MAP
PROJECT
Variable
SEE Plan
26' MIN
.02' per Ft.
.02' per Ft.
10' Min
Access and Utility Easement
General Notes
All requirements of Rapid City Ordinance, including but not limited to, landscape, parking, setbacks and related shall be met unless a variance or exception is granted
ANAMOSA CROSSING
Action Development
Mr. Charles Barker
4813 S. Bedford Ave.
Sioux Falls, SD 57103
605-371-4650
NOT A LEGAL PLAT OF THE PROPERTY
0393 Anamosa Crossing: Layout, Conceptual Plan
CENTERLINE
project no: 0393 Lot 1
date: 4-27-07
file: 990SITELAYOUT.DGN
sheet: 1 OF 1