OLD

RECEIVED

AUG 2 5 2006

Rapid City Growth
Management Department

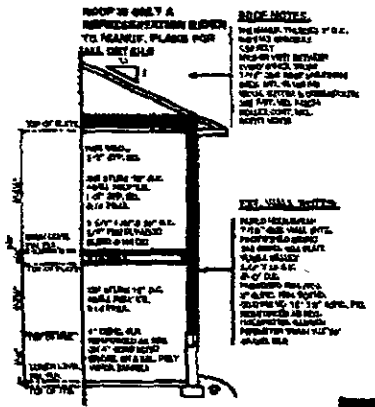

WALL DETAIL

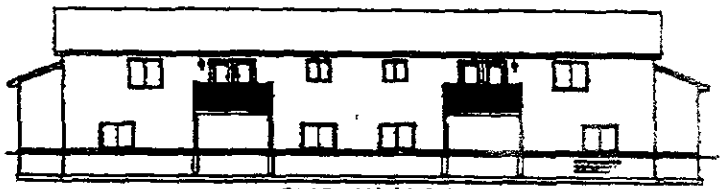

REAR ELEVATION

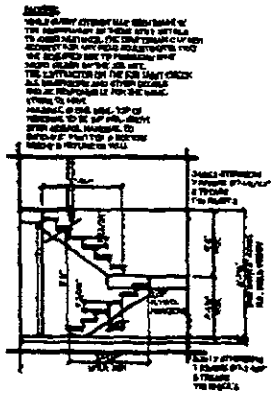

STAIR DETAIL

LEFT ELEVATION

RIGHT ELEVATION

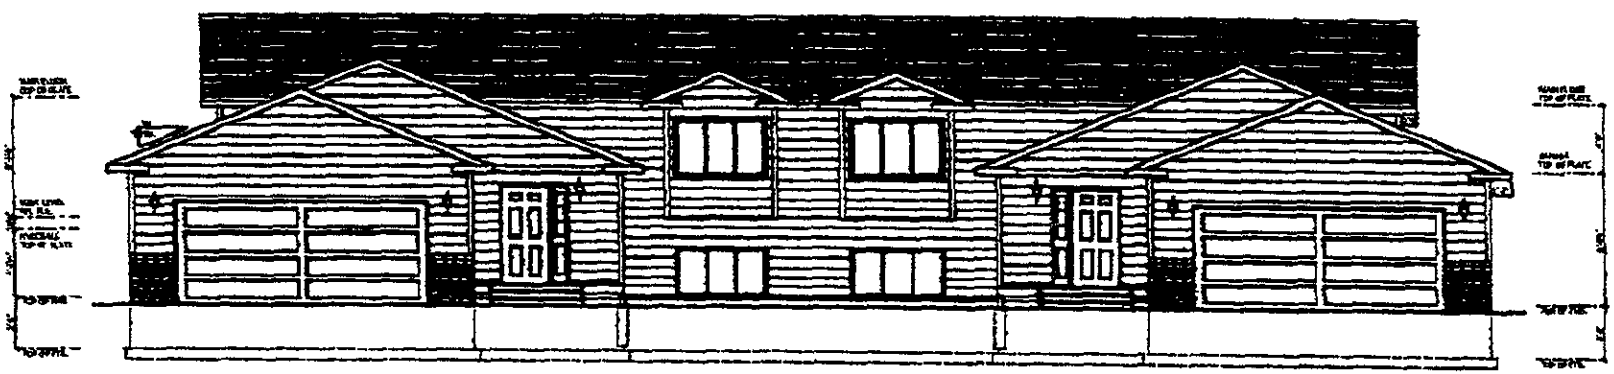

FRONT ELEVATION

Cumaral or Colorside siding
Earth Tone colors

United Building Centers

UBC UNITED BUILDING CENTERS

1 OF 3