07PD044

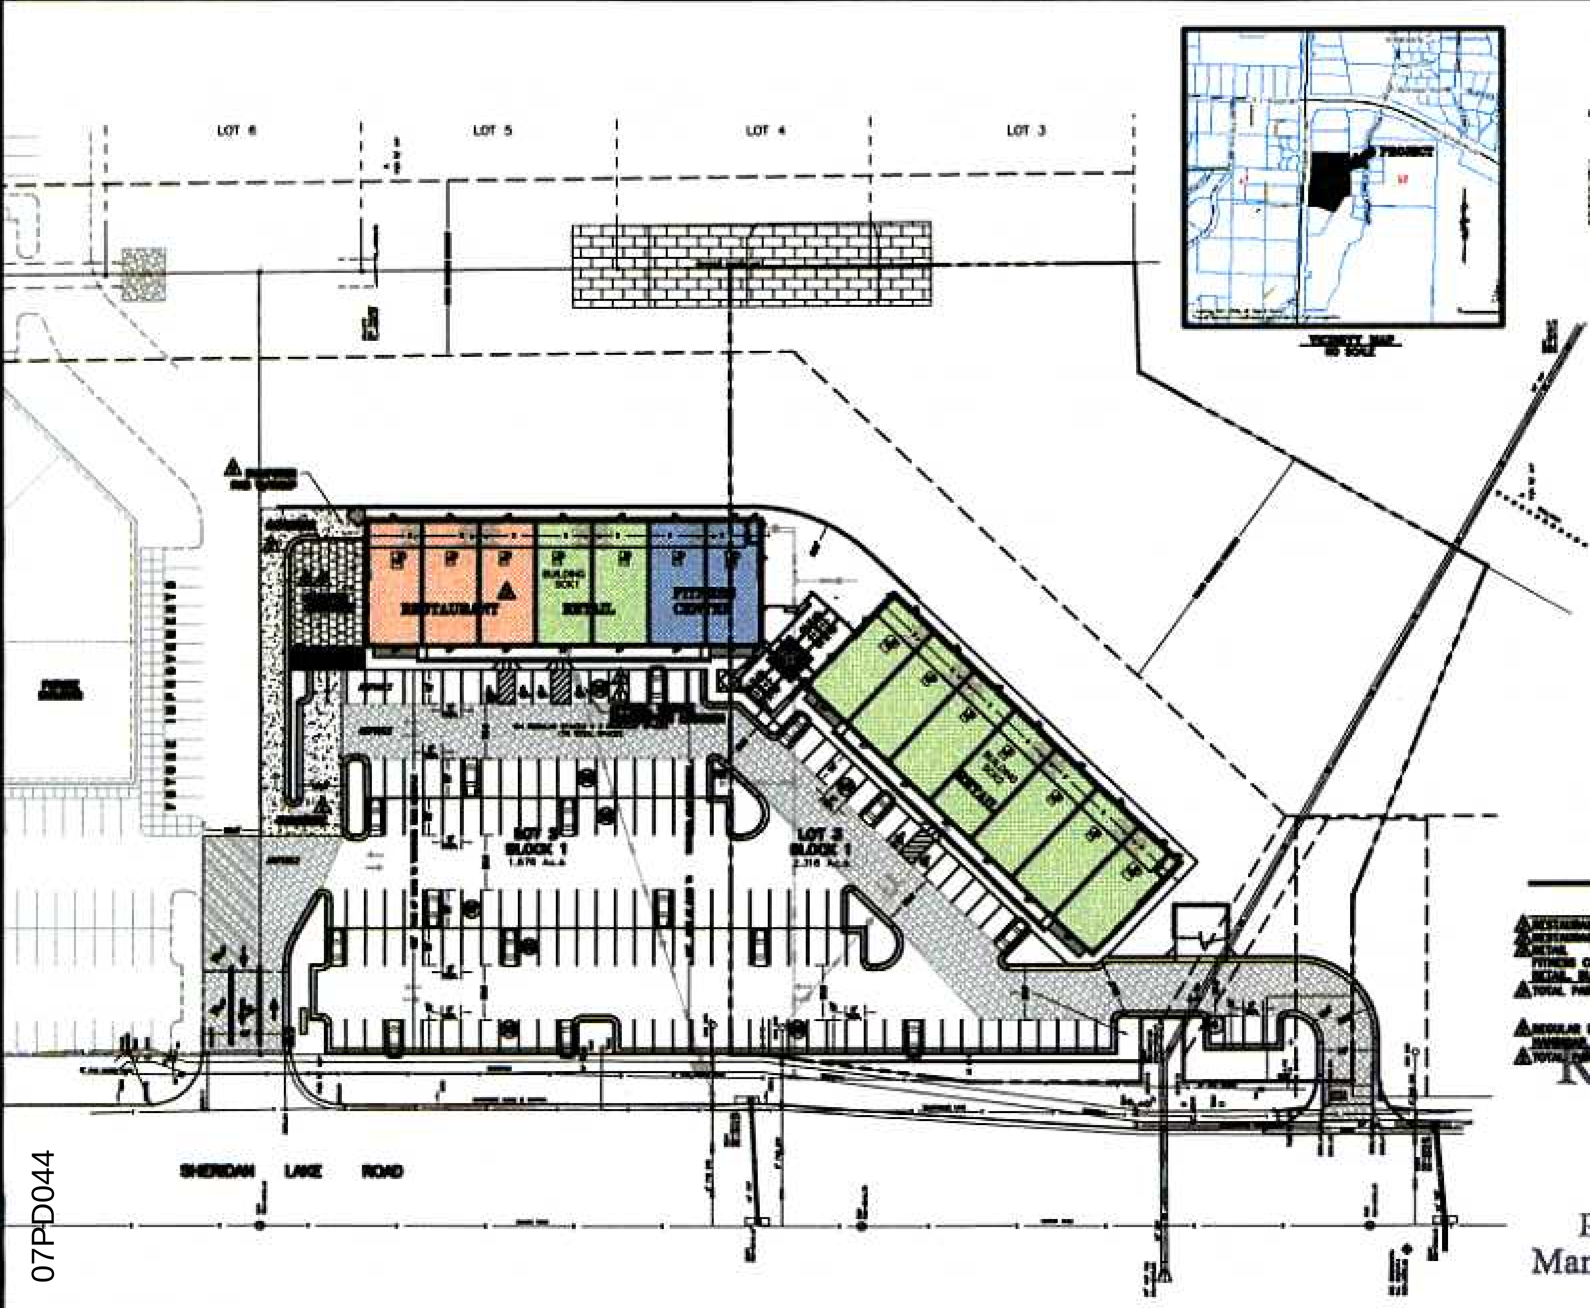

LOT 2 & LOT 3, BLOCK 1

PARKING INFORMATION

	AREA	STALLS/ 1000 S.F.	STALLS REQ'D
RESTAURANT	[illegible] S.F.	11	[illegible]
RESTAURANT PATIO	[illegible] S.F.	11	[illegible]
RETAIL	[illegible] S.F.	[illegible]	[illegible]
FITNESS CENTER	[illegible] S.F.	7	[illegible]
RETAIL BUILDING [illegible]	[illegible] S.F.	[illegible]	[illegible]
TOTAL PARKING STALLS REQUIRED			[illegible]
REGULAR PARKING STALLS PROVIDED			[illegible]
HANDICAP PARKING STALLS PROVIDED			[illegible]
TOTAL PARKING STALLS PROVIDED			[illegible]

SCALE: 1" = NOT TO SCALE

MAY 11, 2007

RECEIVED

JUL 1 1 2007

Rapid City Growth
Management Department

SPERLICH
Consulting, Inc.

PARKING

SHEET 1 / 1