07PD068

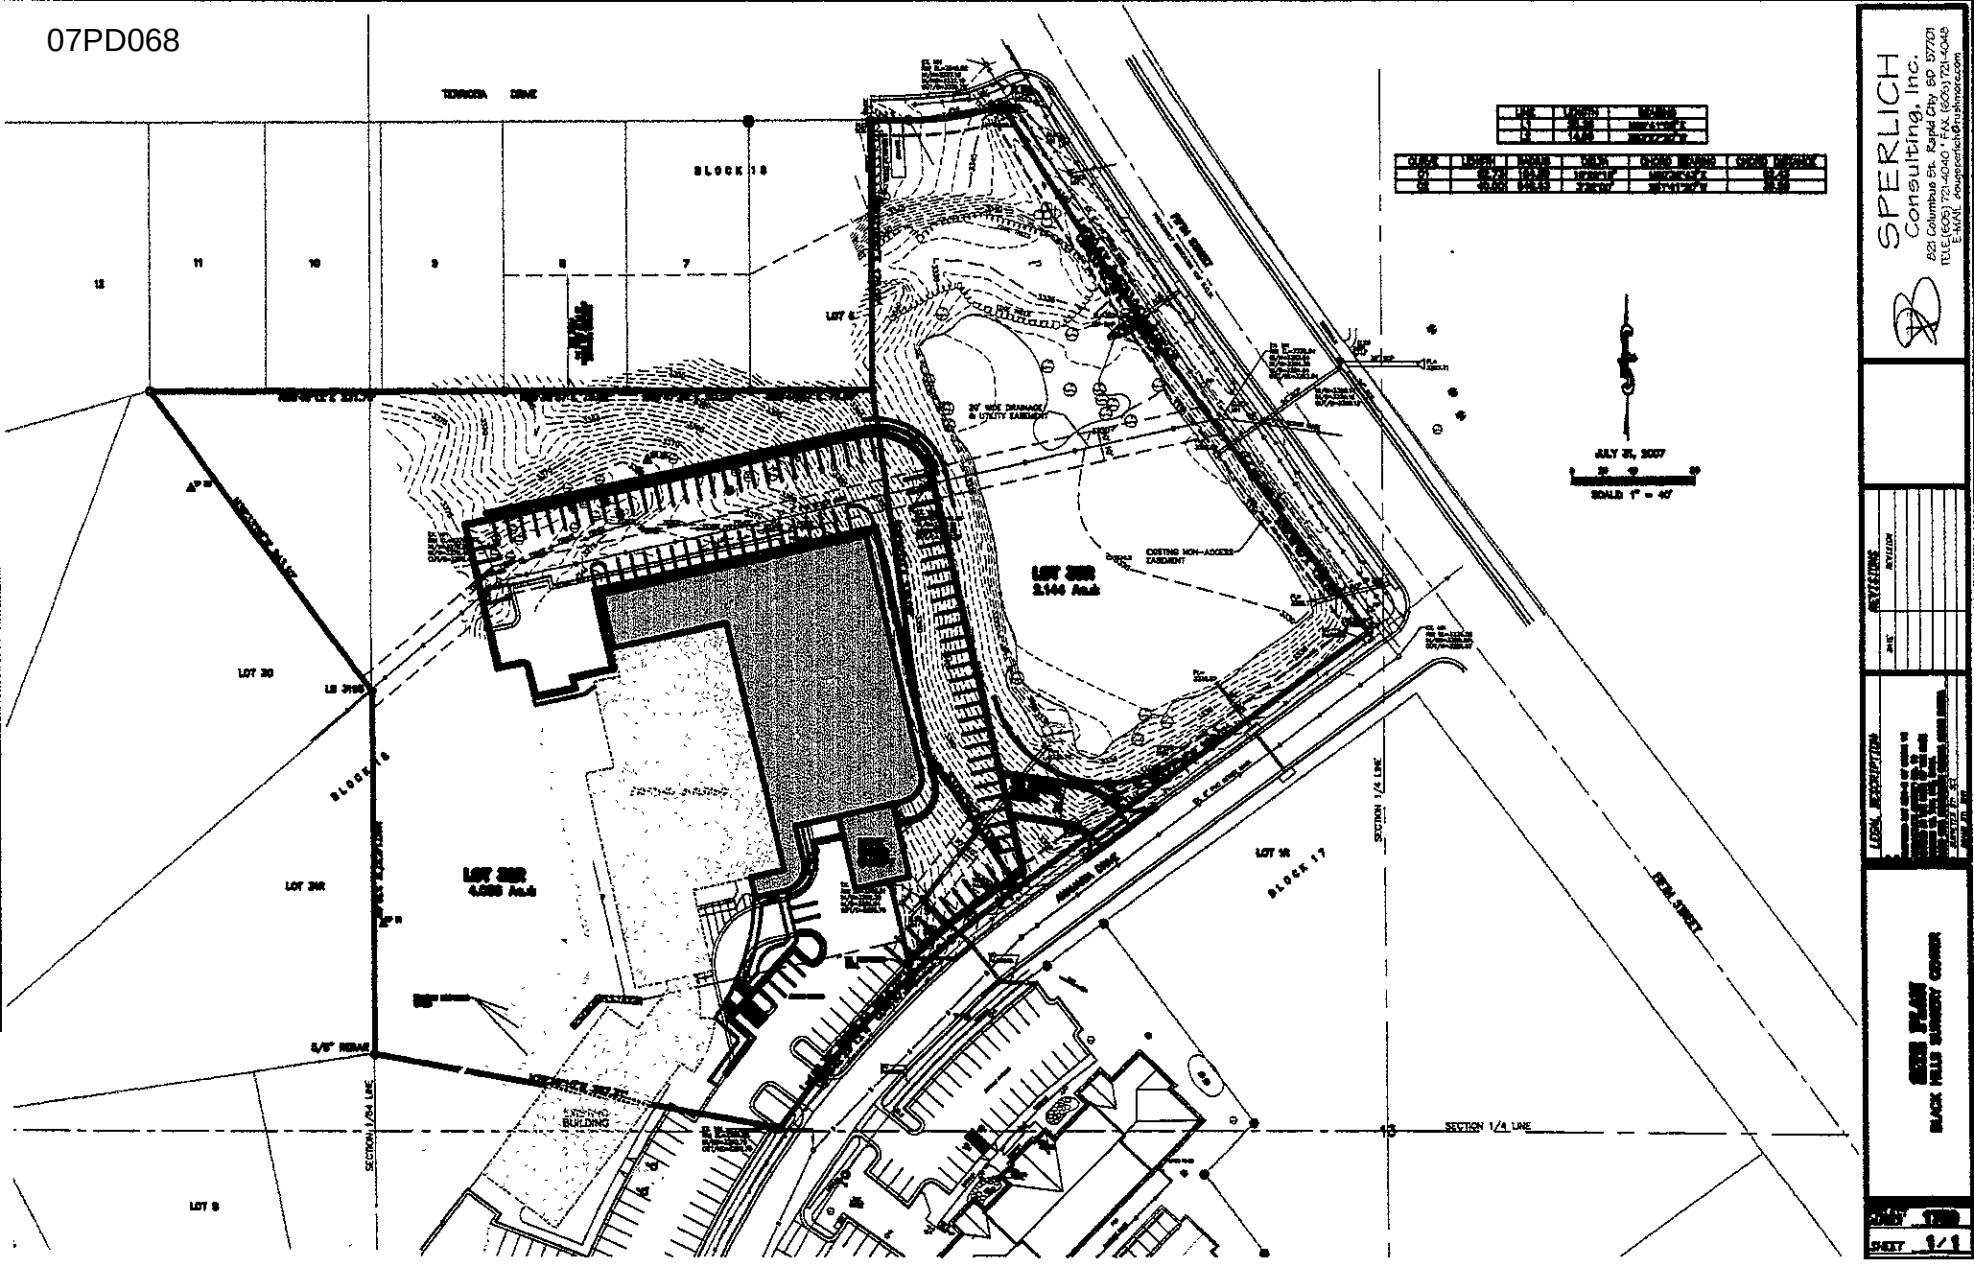

TERRORA DRIVE
BLOCK 18
LOT 6
LOT 30
LOT 3NR
LOT 1R
BLOCK 17
LOT 9
LOT 3SR
2.144 Ac.±
LOT 3SR
4.086 Ac.±
20' WIDE DRAINAGE & UTILITY EASEMENT
EXISTING NON-ACCESS EASEMENT
EXISTING BUILDING
5/8" REBAR
SECTION 1/4 LINE
SECTION 1/64 LINE
JULY 31, 2007
SCALE: 1" = 40'
SPERLICH
Consulting, Inc.
821 Columbus St. Rapid City SD 57701
TELE.(605) 721-4040 • FAX (605) 721-4048
E-MAIL dougsperlich@rushmore.com
REVISIONS
LEGAL DESCRIPTION
BLACK HILLS SURVEY CENTER
SHEET 1/1