07SV074

PLAT OF

LOT 1R AND LOT 3 OF BLOCK 1, SUNDANCE RIDGE SUBDIVISION

(formerly Lot 1 of Block 1, Sundance Ridge Subdivision & N389.4' of Tract C of the NW1/4 of the NE1/4)
LOCATED IN THE NW1/4 OF THE NE1/4
& THE NE1/4 OF THE NW1/4
SECTION 15, T1N, R7E, BHM
RAPID CITY, PENNINGTON COUNTY, SOUTH DAKOTA

RECEIVED
DEC 14 2007
Rapid City Growth Management Department

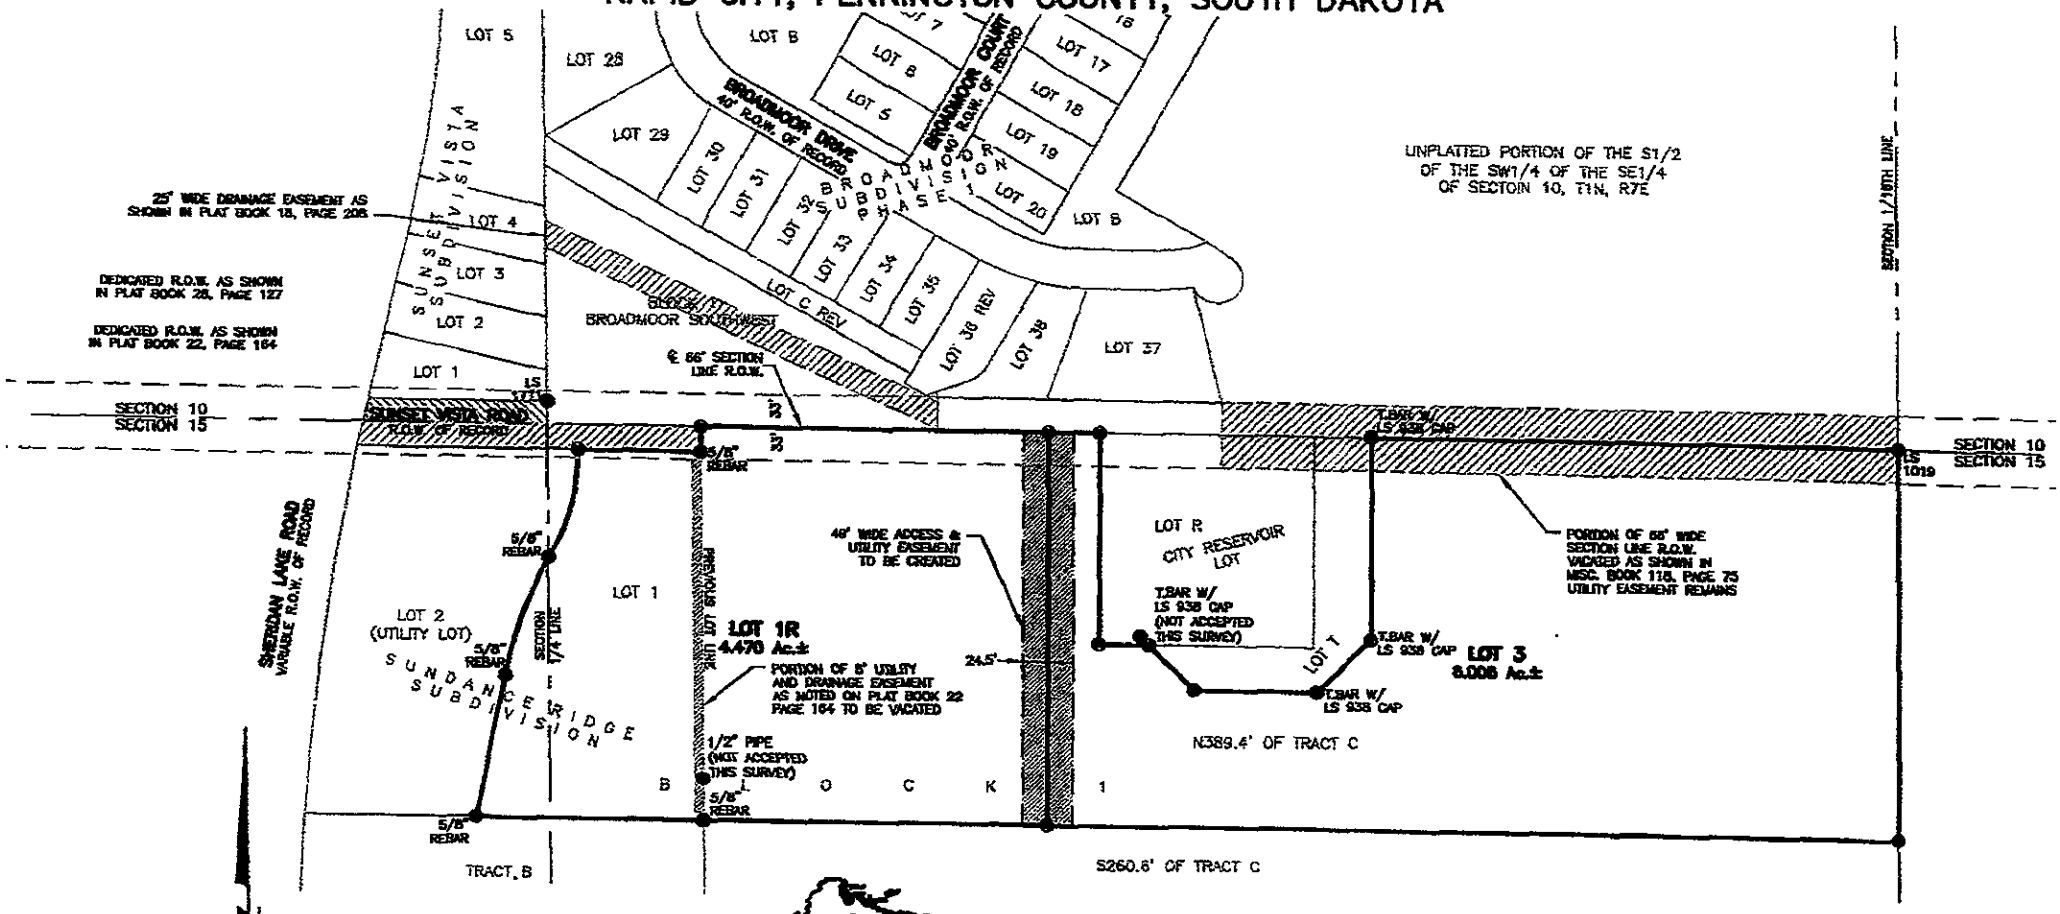

CITY HALL 1903

DECEMBER 14, 2007
SCALE: NTS

Renner & Associates, LLC.

616 Sixth St. * Rapid City, SD 57701 * 605/721-7310
FAX: 605/721-7313 * E-MAIL: Gary@RennerAssoc.com