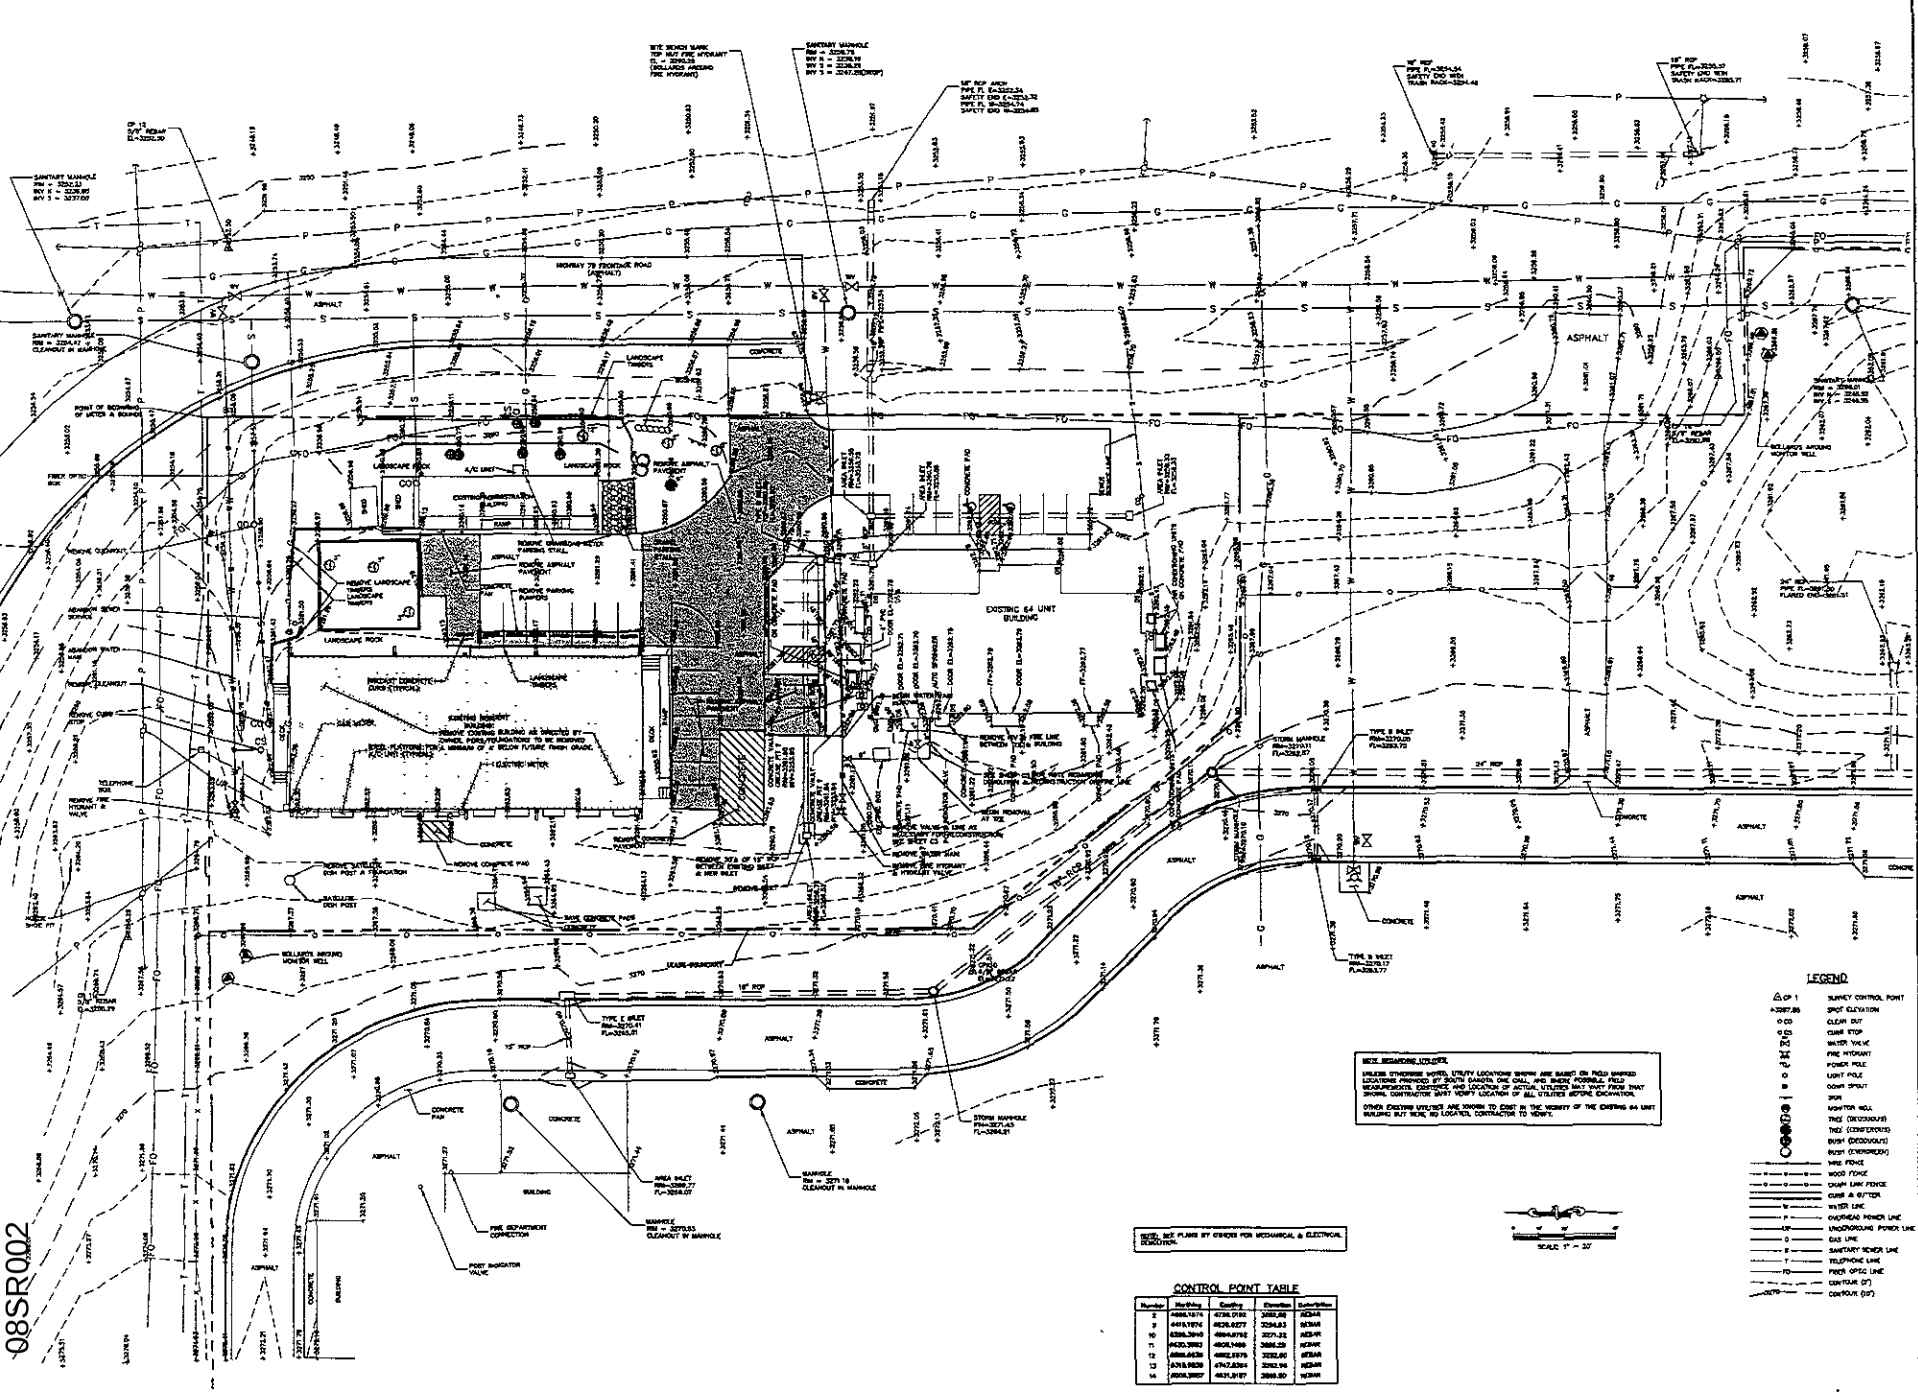

FMG, Inc.
2700 Blumg a Road
Rapid City, SD 57703-0517
(605) 343-4108 FAX (605) 343-4223
www.fmgarchitects.com

File Number
Location: NE 1/4, SECTION 19 T1N, R6E, BHM
Surveyed By:
Date: APRIL 2001, JUNE 2001
Designed By:
Drawn By:
Checked By:

Revision / Date

COMMUNITY ALTERNATIVES OF THE BLACK HILLS
24 UNIT EXPANSION
RAPID CITY, SOUTH DAKOTA

Sheet Name: TOPOGRAPHIC MAP & DEMOLITION PLAN

Sheet Number: C2 of C5

08SR002